

**Work Order ID 158706**

Wednesday, March 29, 2017 1:44:53 PM

**\*158706\***

Page 1

Item ID: D350-748-241TRN

Accept

**\*N900040100\***Setup Start **\*NS1\***

Revision ID:

Stop **\*NS2\***

Item Name: Crosstube Turning Detail

Start Date: 3/29/2017 Start Qty: 1.00

**\*1\***

Cust Item ID:

Required Date: 4/28/2017 Req'd Qty: 1.00

**\*1\***

Customer:

Reference: SCHEDULE

Approvals: Process Plan: mfDate: 17-3-29

Tooling:

Date:

Run Start **\*NR1\***

QC: \_\_\_\_\_

Date: \_\_\_\_\_

SPC (Y/N): \_\_\_\_\_

Date: \_\_\_\_\_

Stop **\*NR2\***

| Sequence ID/<br>Work Center ID | Operation<br>Description | Set Up/<br>Run Hours | Tool ID | Tool # | Plan<br>Code | Accept<br>Qty | Reject<br>Qty | Reject<br>Number | Insp.<br>Stamp |
|--------------------------------|--------------------------|----------------------|---------|--------|--------------|---------------|---------------|------------------|----------------|
|--------------------------------|--------------------------|----------------------|---------|--------|--------------|---------------|---------------|------------------|----------------|

Draw Nbr

Revision Nbr

D350-748-241

H

100

0.10

**\*100\***

MORI SEIKI CNC LATHE LARGE

Mori Seiki

Memo

0.99

Mori Seiki CNC Lathe Large

1-Fill tube with sand &amp; install plugs on both ends as per Folio FA647

2-Turn first side as per Folio FA647

3- File transition lines smooth.

FOLIO REV: 44DWG REV: 17DAS  
23  
9-89

110

0.00

**\*110\***

QC2- Inspect parts off machine FAI/FAIB

QC

Memo

0.00

Quality Control

DAS  
23  
9-89

17/4/25

DQA: \_\_\_\_\_ Date: \_\_\_\_\_



## WORK ORDER NON-CONFORMANCE / UPDATE

QA Closed: \_\_\_\_\_ Date: \_\_\_\_\_

Work Order update only ☐

|                                                              |  |   |  |   |  |  |                       |   |  |
|--------------------------------------------------------------|--|---|--|---|--|--|-----------------------|---|--|
| Work Order: _____<br><br>Part No. _____<br><br>NCR No. _____ |  | <b>DISPOSITION</b><br><br>Rework <input type="checkbox"/><br>Scrap <input type="checkbox"/><br>Use-as-is <input type="checkbox"/><br>Suspected Unapproved <input type="checkbox"/> |  | <b>AGAINST DEPARTMENT/PROCESS</b><br><br><div style="display: flex; justify-content: space-between;"> <div style="width: 15%;">           Skid-tube <input type="checkbox"/><br/>           Machining <input type="checkbox"/><br/>           Thermoforming <input type="checkbox"/><br/>           Large Fab <input type="checkbox"/> </div> <div style="width: 15%;">           Cross tube <input type="checkbox"/><br/>           Small Fab <input type="checkbox"/><br/>           Finishing <input type="checkbox"/><br/>           Composite <input type="checkbox"/> </div> <div style="width: 15%;">           Water Jet <input type="checkbox"/><br/>           Prod. Eng. Coord. <input type="checkbox"/><br/>           Rec/Store/Packaging <input type="checkbox"/><br/>           Supplier <input type="checkbox"/> </div> <div style="width: 15%;">           Engineering <input type="checkbox"/><br/>           Quality <input type="checkbox"/><br/>           Other <input type="checkbox"/> </div> </div> |  |  |                       |   |  |
| Date :                                                       |  | Step #:   |  | QTY Effective :   |  |  | MRB (QSI042) Approval |   |  |
| Description Work Order Deviation                             |  |   |  | Disposition   |  |  |                       | Completed By<br><br>Lead hand / Supervisor<br>Approval Verification<br><br>QC / QA Coordinator<br>Approval |  |
|                                                              |  |   |  |   |  |  |                       |   |  |

| Root Cause   |   |   |   | FAULT CATEGORY   |   |  |  |
|---|---|---|---|---|---|--|--|
| Environment <input type="checkbox"/><br>Design <input type="checkbox"/><br>Doc/Data <input type="checkbox"/><br>Equip/Tooling <input type="checkbox"/><br>Handling/Pre <input type="checkbox"/><br>Material <input type="checkbox"/><br>Internal Transport <input type="checkbox"/><br>Tribal Knowledge <input type="checkbox"/><br>LOA <input type="checkbox"/><br>Substation <input type="checkbox"/><br>Past Expiry Date <input type="checkbox"/><br>Misidentified <input type="checkbox"/> | No Re-verification <input type="checkbox"/><br>Operator <input type="checkbox"/><br>Offset/Setup <input type="checkbox"/><br>Supplier <input type="checkbox"/><br>Training <input type="checkbox"/><br>Use for Testing <input type="checkbox"/><br>Poor Information <input type="checkbox"/><br>Rushing <input type="checkbox"/><br>Product Improvement <input type="checkbox"/><br>Process Improvement <input type="checkbox"/><br>Manufacturing Process <input type="checkbox"/><br>Past Due <input type="checkbox"/> | Pressure/Forced <input type="checkbox"/><br>Bending <input type="checkbox"/><br>Centre Not Concentric <input type="checkbox"/><br>Cracks <input type="checkbox"/><br>Crimp/Kink/Ripple/Wave <input type="checkbox"/><br>Cuffs <input type="checkbox"/><br>Crushing <input type="checkbox"/><br>Heat Treat <input type="checkbox"/><br>Wave/Twist in Tube <input type="checkbox"/><br>Marks/Chatter <input type="checkbox"/> | Temperature/Cure <input type="checkbox"/><br>Set-up <input type="checkbox"/><br>BOM/Route <input type="checkbox"/><br>Broken/Damage/Defect <input type="checkbox"/><br>Inspection Incomplete/Unqualified <input type="checkbox"/><br>Contamination <input type="checkbox"/><br>Countersink <input type="checkbox"/><br>Cut Too Short <input type="checkbox"/><br>Instructions Incomplete/Unclear <input type="checkbox"/><br>Drill Holes <input type="checkbox"/> | Power Loss/Surge <input type="checkbox"/><br>Folio/Program <input type="checkbox"/><br>Grain <input type="checkbox"/><br>Weld <input type="checkbox"/><br>Wrong Stock Pulled <input type="checkbox"/><br>Out of Sequence <input type="checkbox"/><br>Off-set <input type="checkbox"/><br>Mislabelled <input type="checkbox"/><br>Fit/Function <input type="checkbox"/><br>Misaligned/off center <input type="checkbox"/> | Positioned Wrong <input type="checkbox"/><br>Outside Dimensions <input type="checkbox"/><br>Over/Under tolerance <input type="checkbox"/><br>Part Incorrect <input type="checkbox"/><br>Part Lost/Missing <input type="checkbox"/><br>Part Moved <input type="checkbox"/><br>Drawing <input type="checkbox"/><br>Finish <input type="checkbox"/><br>Misread <input type="checkbox"/><br>Turning Sequence <input type="checkbox"/> |  |  |
| OTHER : <input type="checkbox"/>   |   |   |   |   |   |  |  |

[illegible]



DQA: \_\_\_\_\_ Date: \_\_\_\_\_



## WORK ORDER NON-CONFORMANCE / UPDATE

QA Closed: \_\_\_\_\_ Date: \_\_\_\_\_

Work Order update only ☐

|                                                              |                                                |   |                                                            |   |                                               |  |                       |                                              |  |
|--------------------------------------------------------------|------------------------------------------------|---|------------------------------------------------------------|---|-----------------------------------------------|--|-----------------------|----------------------------------------------|--|
| Work Order: _____<br><br>Part No. _____<br><br>NCR No. _____ |                                                | <b>DISPOSITION</b><br><br>Rework <input type="checkbox"/><br>Scrap <input type="checkbox"/><br>Use-as-is <input type="checkbox"/><br>Suspected Unapproved <input type="checkbox"/> |                                                            | <b>AGAINST DEPARTMENT/PROCESS</b><br><br><div style="display: flex; justify-content: space-between;"> <div>           Skid-tube <input type="checkbox"/><br/>           Machining <input type="checkbox"/><br/>           Thermoforming <input type="checkbox"/><br/>           Large Fab <input type="checkbox"/> </div> <div>           Cross tube <input type="checkbox"/><br/>           Small Fab <input type="checkbox"/><br/>           Finishing <input type="checkbox"/><br/>           Composite <input type="checkbox"/> </div> <div>           Water Jet <input type="checkbox"/><br/>           Prod. Eng. Coord. <input type="checkbox"/><br/>           Rec/Store/Packaging <input type="checkbox"/><br/>           Supplier <input type="checkbox"/> </div> <div>           Engineering <input type="checkbox"/><br/>           Quality <input type="checkbox"/><br/>           Other <input type="checkbox"/> </div> </div> |                                               |  |                       |                                              |  |
| Date :                                                       |                                                | Step #:   |                                                            | QTY Effective :   |                                               |  | MRB (QSI042) Approval |                                              |  |
| Description Work Order Deviation                             |                                                |   |                                                            | Disposition   |                                               |  |                       | Completed By                                 |  |
|                                                              |                                                |   |                                                            |   |                                               |  |                       | Lead hand / Supervisor Approval Verification |  |
|                                                              |                                                |   |                                                            |   |                                               |  |                       | QC / QA Coordinator Approval                 |  |
|                                                              |                                                |   |                                                            |   |                                               |  |                       |                                              |  |
| <b>Root Cause</b>                                            |                                                | <b>FAULT CATEGORY</b>   |                                                            |   |                                               |  |                       |                                              |  |
| Environment <input type="checkbox"/>                         | No Re-verification <input type="checkbox"/>    | Pressure/Forced <input type="checkbox"/>   | Temperature/Cure <input type="checkbox"/>                  | Power Loss/Surge <input type="checkbox"/>   | Positioned Wrong <input type="checkbox"/>     |  |                       |                                              |  |
| Design <input type="checkbox"/>                              | Operator <input type="checkbox"/>              | Bending <input type="checkbox"/>   | Set-up <input type="checkbox"/>                            | Folio/Program <input type="checkbox"/>   | Outside Dimensions <input type="checkbox"/>   |  |                       |                                              |  |
| Doc/Data <input type="checkbox"/>                            | Offset/Setup <input type="checkbox"/>          | Centre Not Concentric <input type="checkbox"/>   | BOM/Route <input type="checkbox"/>                         | Grain <input type="checkbox"/>   | Over/Under tolerance <input type="checkbox"/> |  |                       |                                              |  |
| Equip/Tooling <input type="checkbox"/>                       | Supplier <input type="checkbox"/>              | Cracks <input type="checkbox"/>   | Broken/Damage/Defect <input type="checkbox"/>              | Weld <input type="checkbox"/>   | Part Incorrect <input type="checkbox"/>       |  |                       |                                              |  |
| Handling/Pre <input type="checkbox"/>                        | Training <input type="checkbox"/>              | Crimp/Kink/Ripple/Wave <input type="checkbox"/>   | Inspection Incomplete/Unqualified <input type="checkbox"/> | Wrong Stock Pulled <input type="checkbox"/>   | Part Lost/Missing <input type="checkbox"/>    |  |                       |                                              |  |
| Material <input type="checkbox"/>                            | Use for Testing <input type="checkbox"/>       | Cuffs <input type="checkbox"/>   | Contamination <input type="checkbox"/>                     | Out of Sequence <input type="checkbox"/>   | Part Moved <input type="checkbox"/>           |  |                       |                                              |  |
| Internal Transport <input type="checkbox"/>                  | Poor Information <input type="checkbox"/>      | Crushing <input type="checkbox"/>   | Countersink <input type="checkbox"/>                       | Off-set <input type="checkbox"/>   | Drawing <input type="checkbox"/>              |  |                       |                                              |  |
| Tribal Knowledge <input type="checkbox"/>                    | Rushing <input type="checkbox"/>               | Heat Treat <input type="checkbox"/>   | Cut Too Short <input type="checkbox"/>                     | Mislabeled <input type="checkbox"/>   | Finish <input type="checkbox"/>               |  |                       |                                              |  |
| LOA <input type="checkbox"/>                                 | Product Improvement <input type="checkbox"/>   | Wave/Twist in Tube <input type="checkbox"/>   | Instructions Incomplete/Unclear <input type="checkbox"/>   | Fit/Function <input type="checkbox"/>   | Misread <input type="checkbox"/>              |  |                       |                                              |  |
| Substation <input type="checkbox"/>                          | Process Improvement <input type="checkbox"/>   | Marks/Chatter <input type="checkbox"/>   | Drill Holes <input type="checkbox"/>                       | Misaligned/off center <input type="checkbox"/>   | Turning Sequence <input type="checkbox"/>     |  |                       |                                              |  |
| Past Expiry Date <input type="checkbox"/>                    | Manufacturing Process <input type="checkbox"/> | OTHER : _____   |                                                            |   |                                               |  |                       |                                              |  |
| Misidentified <input type="checkbox"/>                       | Past Due <input type="checkbox"/>              |   |                                                            |   |                                               |  |                       |                                              |  |



**Work Order ID 158706**

Wednesday, March 29, 2017 1:44:53 PM

**\*158706\***

Page 3

Item ID: D350-748-241TRN

Accept

**\*N900040100\***Setup Start **\*NS1\***

Revision ID:

Stop **\*NS2\***

Item Name: Crosstube Turning Detail

Start Date: 3/29/2017 Start Qty: 1.00 **\*1\***

Cust Item ID:

Required Date: 4/28/2017 Req'd Qty: 1.00 **\*1\***

Customer:

Reference: SCHEDULE

Approvals: Process Plan: \_\_\_\_\_ Date: \_\_\_\_\_ Tooling: \_\_\_\_\_ Date: \_\_\_\_\_

Run Start **\*NR1\***

QC: \_\_\_\_\_ Date: \_\_\_\_\_ SPC (Y/N): \_\_\_\_\_ Date: \_\_\_\_\_

Stop **\*NR2\***

| Sequence ID/<br>Work Center ID | Operation<br>Description                                                                       | Set Up/<br>Run Hours | Tool ID | Tool # | Plan<br>Code | Accept<br>Qty | Reject<br>Qty | Reject<br>Number | Insp.<br>Stamp |
|--------------------------------|------------------------------------------------------------------------------------------------|----------------------|---------|--------|--------------|---------------|---------------|------------------|----------------|
| 150                            | Large Fab                                                                                      | 0.00                 |         |        |              |               |               |                  |                |
| <b>*150*</b>                   |                                                                                                |                      |         |        |              |               |               |                  |                |
| Crosstubes                     | Memo                                                                                           | 0.93                 |         |        |              |               |               |                  |                |
| Crosstubes                     | 1-DRILL HOLES FOR HEAT TREAT USING DT9806(HOLES MUST BE<br>ALIGNED ON SAME LINE ON BOTH CUFFS) |                      |         |        |              |               |               |                  |                |
|                                | 2-Grind machining marks                                                                        |                      |         |        |              |               |               |                  |                |
| 160                            | Outsource process - Heat Treat                                                                 | 0.00                 |         |        |              |               |               |                  |                |
| <b>*160*</b>                   |                                                                                                |                      |         |        |              |               |               |                  |                |
| Outsource l                    | Memo                                                                                           | 12.00                |         |        |              |               |               |                  |                |
| Outsource process - Heat Treat | Issue P/O: <u>36281</u><br>Heat Treat to min 180 KSI As per Dwg D350-748-241                   |                      |         |        |              |               |               |                  |                |
|                                | ***Check for straighten and ensure parts are straight within 1/8" as per dwg ***               |                      |         |        |              |               |               |                  |                |
|                                | Sand Blast tube after Heat Treat                                                               |                      |         |        |              |               |               |                  |                |
|                                | Possibe Supplier: Vac Aero                                                                     |                      |         |        |              |               |               |                  |                |
|                                | Ensure Certificate of Conformity is attached and Metlab process spec form                      |                      |         |        |              |               |               |                  |                |

DPZ 17-05-09

17-05-09

CL 1 MAY 11 2017

DAS  
13  
8-09

DQA: \_\_\_\_\_ Date: \_\_\_\_\_



## WORK ORDER NON-CONFORMANCE / UPDATE

QA Closed: \_\_\_\_\_ Date: \_\_\_\_\_

Work Order update only ☐

|                                                              |  |   |  |   |  |  |   |  |  |
|--------------------------------------------------------------|--|---|--|---|--|--|---|--|--|
| Work Order: _____<br><br>Part No. _____<br><br>NCR No. _____ |  | <b>DISPOSITION</b><br><br>Rework <input type="checkbox"/><br>Scrap <input type="checkbox"/><br>Use-as-is <input type="checkbox"/><br>Suspected Unapproved <input type="checkbox"/> |  | <b>AGAINST DEPARTMENT/PROCESS</b><br><br><div style="display: flex; justify-content: space-between;"> <div>             Skid-tube <input type="checkbox"/><br/>             Machining <input type="checkbox"/><br/>             Thermoforming <input type="checkbox"/><br/>             Large Fab <input type="checkbox"/> </div> <div>             Cross tube <input type="checkbox"/><br/>             Small Fab <input type="checkbox"/><br/>             Finishing <input type="checkbox"/><br/>             Composite <input type="checkbox"/> </div> <div>             Water Jet <input type="checkbox"/><br/>             Prod. Eng. Coord. <input type="checkbox"/><br/>             Rec/Store/Packaging <input type="checkbox"/><br/>             Supplier <input type="checkbox"/> </div> <div>             Engineering <input type="checkbox"/><br/>             Quality <input type="checkbox"/><br/>             Other <input type="checkbox"/> </div> </div> |  |  |   |  |  |
| Date :                                                       |  | Step #:   |  | QTY Effective :   |  |  | <b>MRB (QSI042) Approval</b><br><br><div style="border: 1px solid black; height: 150px; margin-top: 10px;"></div> |  |  |
| Description Work Order Deviation                             |  |   |  | Disposition   |  |  |   |  |  |
|                                                              |  |   |  |   |  |  |   |  |  |
|                                                              |  |   |  |   |  |  |   |  |  |
|                                                              |  |   |  | Completed By   |  |  |   |  |  |
|                                                              |  |   |  | Lead hand / Supervisor Approval Verification   |  |  |   |  |  |
|                                                              |  |   |  | QC / QA Coordinator Approval   |  |  |   |  |  |

| Root Cause                                  |                                                |                                                 |                                                            | FAULT CATEGORY                                 |                                               |  |  |
|---------------------------------------------|------------------------------------------------|-------------------------------------------------|------------------------------------------------------------|------------------------------------------------|-----------------------------------------------|--|--|
| Environment <input type="checkbox"/>        | No Re-verification <input type="checkbox"/>    | Pressure/Forced <input type="checkbox"/>        | Temperature/Cure <input type="checkbox"/>                  | Power Loss/Surge <input type="checkbox"/>      | Positioned Wrong <input type="checkbox"/>     |  |  |
| Design <input type="checkbox"/>             | Operator <input type="checkbox"/>              | Bending <input type="checkbox"/>                | Set-up <input type="checkbox"/>                            | Folio/Program <input type="checkbox"/>         | Outside Dimensions <input type="checkbox"/>   |  |  |
| Doc/Data <input type="checkbox"/>           | Offset/Setup <input type="checkbox"/>          | Centre Not Concentric <input type="checkbox"/>  | BOM/Route <input type="checkbox"/>                         | Grain <input type="checkbox"/>                 | Over/Under tolerance <input type="checkbox"/> |  |  |
| Equip/Tooling <input type="checkbox"/>      | Supplier <input type="checkbox"/>              | Cracks <input type="checkbox"/>                 | Broken/Damage/Defect <input type="checkbox"/>              | Weld <input type="checkbox"/>                  | Part Incorrect <input type="checkbox"/>       |  |  |
| Handling/Pre <input type="checkbox"/>       | Training <input type="checkbox"/>              | Crimp/Kink/Ripple/Wave <input type="checkbox"/> | Inspection Incomplete/Unqualified <input type="checkbox"/> | Wrong Stock Pulled <input type="checkbox"/>    | Part Lost/Missing <input type="checkbox"/>    |  |  |
| Material <input type="checkbox"/>           | Use for Testing <input type="checkbox"/>       | Cuffs <input type="checkbox"/>                  | Contamination <input type="checkbox"/>                     | Out of Sequence <input type="checkbox"/>       | Part Moved <input type="checkbox"/>           |  |  |
| Internal Transport <input type="checkbox"/> | Poor Information <input type="checkbox"/>      | Crushing <input type="checkbox"/>               | Countersink <input type="checkbox"/>                       | Off-set <input type="checkbox"/>               | Drawing <input type="checkbox"/>              |  |  |
| Tribal Knowledge <input type="checkbox"/>   | Rushing <input type="checkbox"/>               | Heat Treat <input type="checkbox"/>             | Cut Too Short <input type="checkbox"/>                     | Mislabeled <input type="checkbox"/>            | Finish <input type="checkbox"/>               |  |  |
| LOA <input type="checkbox"/>                | Product Improvement <input type="checkbox"/>   | Wave/Twist in Tube <input type="checkbox"/>     | Instructions Incomplete/Unclear <input type="checkbox"/>   | Fit/Function <input type="checkbox"/>          | Misread <input type="checkbox"/>              |  |  |
| Substation <input type="checkbox"/>         | Process Improvement <input type="checkbox"/>   | Marks/Chatter <input type="checkbox"/>          | Drill Holes <input type="checkbox"/>                       | Misaligned/off center <input type="checkbox"/> | Turning Sequence <input type="checkbox"/>     |  |  |
| Past Expiry Date <input type="checkbox"/>   | Manufacturing Process <input type="checkbox"/> | OTHER : _____                                   |                                                            |                                                |                                               |  |  |
| Misidentified <input type="checkbox"/>      | Past Due <input type="checkbox"/>              |                                                 |                                                            |                                                |                                               |  |  |





DQA: \_\_\_\_\_ Date: \_\_\_\_\_



## WORK ORDER NON-CONFORMANCE / UPDATE

QA Closed: \_\_\_\_\_ Date: \_\_\_\_\_

Work Order update only ☐

|   |  |   |  |   |  |   |                       |   |  |   |  |
|---|--|---|--|---|--|---|-----------------------|---|--|---|--|
| Work Order: _____<br><br>Part No. _____<br><br>NCR No. _____   |  | <b>DISPOSITION</b><br><br>Rework <input type="checkbox"/><br>Scrap <input type="checkbox"/><br>Use-as-is <input type="checkbox"/><br>Suspected Unapproved <input type="checkbox"/>   |  | <b>AGAINST DEPARTMENT/PROCESS</b><br><br><div style="display: flex; justify-content: space-between;"> <div>             Skid-tube <input type="checkbox"/><br/>             Machining <input type="checkbox"/><br/>             Thermoforming <input type="checkbox"/><br/>             Large Fab <input type="checkbox"/> </div> <div>             Cross tube <input type="checkbox"/><br/>             Small Fab <input type="checkbox"/><br/>             Finishing <input type="checkbox"/><br/>             Composite <input type="checkbox"/> </div> <div>             Water Jet <input type="checkbox"/><br/>             Prod. Eng. Coord. <input type="checkbox"/><br/>             Rec/Store/Packaging <input type="checkbox"/><br/>             Supplier <input type="checkbox"/> </div> <div>             Engineering <input type="checkbox"/><br/>             Quality <input type="checkbox"/><br/>             Other <input type="checkbox"/> </div> </div> |  |   |                       |   |  |   |  |
| Date :   |  | Step #:   |  | QTY Effective :   |  |   | MRB (QSI042) Approval |   |  |   |  |
| Description Work Order Deviation   |  |   |  | Disposition   |  |   |                       | Completed By<br><br>_____<br><br>Lead hand / Supervisor<br>Approval Verification<br><br>_____<br><br>QC / QA Coordinator<br>Approval<br><br>_____   |  |   |  |
| <b>Root Cause</b><br>Environment <input type="checkbox"/><br>Design <input type="checkbox"/><br>Doc/Data <input type="checkbox"/><br>Equip/Tooling <input type="checkbox"/><br>Handling/Pre <input type="checkbox"/><br>Material <input type="checkbox"/><br>Internal Transport <input type="checkbox"/><br>Tribal Knowledge <input type="checkbox"/><br>LOA <input type="checkbox"/><br>Substation <input type="checkbox"/><br>Past Expiry Date <input type="checkbox"/><br>Misidentified <input type="checkbox"/> |  | No Re-verification <input type="checkbox"/><br>Operator <input type="checkbox"/><br>Offset/Setup <input type="checkbox"/><br>Supplier <input type="checkbox"/><br>Training <input type="checkbox"/><br>Use for Testing <input type="checkbox"/><br>Poor Information <input type="checkbox"/><br>Rushing <input type="checkbox"/><br>Product Improvement <input type="checkbox"/><br>Process Improvement <input type="checkbox"/><br>Manufacturing Process <input type="checkbox"/><br>Past Due <input type="checkbox"/> |  | Pressure/Forced <input type="checkbox"/><br>Bending <input type="checkbox"/><br>Centre Not Concentric <input type="checkbox"/><br>Cracks <input type="checkbox"/><br>Crimp/Kink/Ripple/Wave <input type="checkbox"/><br>Cuffs <input type="checkbox"/><br>Crushing <input type="checkbox"/><br>Heat Treat <input type="checkbox"/><br>Wave/Twist in Tube <input type="checkbox"/><br>Marks/Chatter <input type="checkbox"/>   |  | <b>FAULT CATEGORY</b><br>Temperature/Cure <input type="checkbox"/><br>Set-up <input type="checkbox"/><br>BOM/Route <input type="checkbox"/><br>Broken/Damage/Defect <input type="checkbox"/><br>Inspection Incomplete/Unqualified <input type="checkbox"/><br>Contamination <input type="checkbox"/><br>Countersink <input type="checkbox"/><br>Cut Too Short <input type="checkbox"/><br>Instructions Incomplete/Unclear <input type="checkbox"/><br>Drill Holes <input type="checkbox"/> |                       | Power Loss/Surge <input type="checkbox"/><br>Folio/Program <input type="checkbox"/><br>Grain <input type="checkbox"/><br>Weld <input type="checkbox"/><br>Wrong Stock Pulled <input type="checkbox"/><br>Out of Sequence <input type="checkbox"/><br>Off-set <input type="checkbox"/><br>Mislabelled <input type="checkbox"/><br>Fit/Function <input type="checkbox"/><br>Misaligned/off center <input type="checkbox"/> |  | Positioned Wrong <input type="checkbox"/><br>Outside Dimensions <input type="checkbox"/><br>Over/Under tolerance <input type="checkbox"/><br>Part Incorrect <input type="checkbox"/><br>Part Lost/Missing <input type="checkbox"/><br>Part Moved <input type="checkbox"/><br>Drawing <input type="checkbox"/><br>Finish <input type="checkbox"/><br>Misread <input type="checkbox"/><br>Turning Sequence <input type="checkbox"/> |  |
|   |  | OTHER :   |  |   |  |   |                       |   |  |   |  |

**Work Order ID 158706**

Wednesday, March 29, 2017 1:44:53 PM

**\*158706\***

Page 5

Item ID: D350-748-241TRN

Accept

**\*N900040100\***Setup Start **\*NS1\***

Revision ID:

Item Name: Crosstube Turning Detail

Stop **\*NS2\***

Start Date: 3/29/2017 Start Qty: 1.00

**\*1\***

Cust Item ID:

Required Date: 4/28/2017 Req'd Qty: 1.00

**\*1\***

Customer:

Reference: SCHEDULE

Approvals: Process Plan: \_\_\_\_\_ Date: \_\_\_\_\_ Tooling: \_\_\_\_\_ Date: \_\_\_\_\_

Run Start **\*NR1\***

QC: \_\_\_\_\_ Date: \_\_\_\_\_ SPC (Y/N): \_\_\_\_\_ Date: \_\_\_\_\_

Stop **\*NR2\***Sequence ID/  
Work Center IDOperation  
DescriptionSet Up/  
Run Hours

Tool ID

Tool #

Plan  
CodeAccept  
QtyReject  
QtyReject  
NumberInsp.  
Stamp

200

QC21- Final Inspection - Work Order Release

0.00

**\*200\***

QC

Memo

0.10

Quality Control

DAS  
21  
9-89

JUN 21 2017

DQA: \_\_\_\_\_ Date: \_\_\_\_\_



## WORK ORDER NON-CONFORMANCE / UPDATE

QA Closed: \_\_\_\_\_ Date: \_\_\_\_\_

Work Order update only ☐

|                                                              |  |   |  |   |  |  |   |  |  |
|--------------------------------------------------------------|--|---|--|---|--|--|---|--|--|
| Work Order: _____<br><br>Part No. _____<br><br>NCR No. _____ |  | <b>DISPOSITION</b><br><br>Rework <input type="checkbox"/><br>Scrap <input type="checkbox"/><br>Use-as-is <input type="checkbox"/><br>Suspected Unapproved <input type="checkbox"/> |  | <b>AGAINST DEPARTMENT/PROCESS</b><br><br><div style="display: flex; justify-content: space-between;"> <div>             Skid-tube <input type="checkbox"/><br/>             Machining <input type="checkbox"/><br/>             Thermoforming <input type="checkbox"/><br/>             Large Fab <input type="checkbox"/> </div> <div>             Cross tube <input type="checkbox"/><br/>             Small Fab <input type="checkbox"/><br/>             Finishing <input type="checkbox"/><br/>             Composite <input type="checkbox"/> </div> <div>             Water Jet <input type="checkbox"/><br/>             Prod. Eng. Coord. <input type="checkbox"/><br/>             Rec/Store/Packaging <input type="checkbox"/><br/>             Supplier <input type="checkbox"/> </div> <div>             Engineering <input type="checkbox"/><br/>             Quality <input type="checkbox"/><br/>             Other <input type="checkbox"/> </div> </div> |  |  |   |  |  |
| Date : _____                                                 |  | Step #: _____   |  | QTY Effective : _____   |  |  | <b>MRB (QSI042) Approval</b><br><br><br><b>Completed By</b><br><br><br><b>Lead hand / Supervisor Approval Verification</b><br><br><br><b>QC / QA Coordinator Approval</b> |  |  |
| Description Work Order Deviation                             |  |   |  | Disposition   |  |  |   |  |  |
|                                                              |  |   |  |   |  |  |   |  |  |
|                                                              |  |   |  |   |  |  |   |  |  |

| Root Cause                                  |  |                                                |  | FAULT CATEGORY                                  |  |                                                            |  |
|---------------------------------------------|--|------------------------------------------------|--|-------------------------------------------------|--|------------------------------------------------------------|--|
| Environment <input type="checkbox"/>        |  | No Re-verification <input type="checkbox"/>    |  | Pressure/Forced <input type="checkbox"/>        |  | Temperature/Cure <input type="checkbox"/>                  |  |
| Design <input type="checkbox"/>             |  | Operator <input type="checkbox"/>              |  | Bending <input type="checkbox"/>                |  | Set-up <input type="checkbox"/>                            |  |
| Doc/Data <input type="checkbox"/>           |  | Offset/Setup <input type="checkbox"/>          |  | Centre Not Concentric <input type="checkbox"/>  |  | BOM/Route <input type="checkbox"/>                         |  |
| Equip/Tooling <input type="checkbox"/>      |  | Supplier <input type="checkbox"/>              |  | Cracks <input type="checkbox"/>                 |  | Broken/Damage/Defect <input type="checkbox"/>              |  |
| Handling/Pre <input type="checkbox"/>       |  | Training <input type="checkbox"/>              |  | Crimp/Kink/Ripple/Wave <input type="checkbox"/> |  | Inspection Incomplete/Unqualified <input type="checkbox"/> |  |
| Material <input type="checkbox"/>           |  | Use for Testing <input type="checkbox"/>       |  | Cuffs <input type="checkbox"/>                  |  | Contamination <input type="checkbox"/>                     |  |
| Internal Transport <input type="checkbox"/> |  | Poor Information <input type="checkbox"/>      |  | Crushing <input type="checkbox"/>               |  | Countersink <input type="checkbox"/>                       |  |
| Tribal Knowledge <input type="checkbox"/>   |  | Rushing <input type="checkbox"/>               |  | Heat Treat <input type="checkbox"/>             |  | Cut Too Short <input type="checkbox"/>                     |  |
| LOA <input type="checkbox"/>                |  | Product Improvement <input type="checkbox"/>   |  | Wave/Twist in Tube <input type="checkbox"/>     |  | Instructions Incomplete/Unclear <input type="checkbox"/>   |  |
| Substation <input type="checkbox"/>         |  | Process Improvement <input type="checkbox"/>   |  | Marks/Chatter <input type="checkbox"/>          |  | Drill Holes <input type="checkbox"/>                       |  |
| Past Expiry Date <input type="checkbox"/>   |  | Manufacturing Process <input type="checkbox"/> |  | OTHER : _____                                   |  |                                                            |  |
| Misidentified <input type="checkbox"/>      |  | Past Due <input type="checkbox"/>              |  |                                                 |  |                                                            |  |



# Picklist Print

Wednesday, March 29, 2017 1:44:53 PM

Page 1

Work Order ID: 158706

**\*158706\***

Parent Item: D350-748-241TRN

**\*D350-748-241TRN\***

Parent Item Name: Crosstube Turning Detail

Start Date: 3/29/2017

Required Date: 4/28/2017

Start Qty: 1.00

Required Qty: 1.00

Comments: IPP Rev:A New Issue 08-03-06 DD verified by:ec  
IPP Rev B Removed polish 08.04.02 EC verified by : DD  
IPP Rev C Removed LPS-3 08.06.23 Ec verified by: DD IPP Rev D  
11.02.24 as per dwg rev.F DD verf: JLM

| Component Item ID/<br>Item Name | Replacement<br>Item ID | Mfg/<br>Purch | Bin<br>Item | Primary<br>Location | Last<br>Location | Route<br>Seq ID | Unit of<br>Measure | Qty on<br>Hand | Qty per Kit | Total<br>Qty | Qty<br>Issued | Date<br>Issued | Status |
|---------------------------------|------------------------|---------------|-------------|---------------------|------------------|-----------------|--------------------|----------------|-------------|--------------|---------------|----------------|--------|
| D6015-125                       |                        | Manufactured  | No          |                     |                  | 120             | Each               | 83.0000        | 1           | 1            |               |                |        |
| <b>*D6015-125*</b>              |                        |               |             |                     |                  |                 |                    |                | <b>**</b>   |              |               |                |        |
| Crosstube Material              |                        |               |             |                     |                  |                 |                    |                |             |              |               |                |        |

Location

Loc Qty

Loc Code

hall

83

113255

3

128725

80

1

17/4/22

DAS  
23  
9-89

DQA: \_\_\_\_\_ Date: \_\_\_\_\_



## WORK ORDER NON-CONFORMANCE / UPDATE

QA Closed: \_\_\_\_\_ Date: \_\_\_\_\_

Work Order update only ☐

|   |   |   |  |                                              |  |
|---|---|---|--|----------------------------------------------|--|
| Work Order: _____<br><br>Part No. _____<br><br>NCR No. _____   | <b>DISPOSITION</b><br><br>Rework <input type="checkbox"/><br>Scrap <input type="checkbox"/><br>Use-as-is <input type="checkbox"/><br>Suspected Unapproved <input type="checkbox"/>   | <b>AGAINST DEPARTMENT/PROCESS</b><br><br><div style="display: flex; justify-content: space-between;"> <div>           Skid-tube <input type="checkbox"/><br/>           Machining <input type="checkbox"/><br/>           Thermoforming <input type="checkbox"/><br/>           Large Fab <input type="checkbox"/> </div> <div>           Cross tube <input type="checkbox"/><br/>           Small Fab <input type="checkbox"/><br/>           Finishing <input type="checkbox"/><br/>           Composite <input type="checkbox"/> </div> <div>           Water Jet <input type="checkbox"/><br/>           Prod. Eng. Coord. <input type="checkbox"/><br/>           Rec/Store/Packaging <input type="checkbox"/><br/>           Supplier <input type="checkbox"/> </div> <div>           Engineering <input type="checkbox"/><br/>           Quality <input type="checkbox"/><br/>           Other <input type="checkbox"/> </div> </div>   |  |                                              |  |
| Date : _____   | Step #: _____   | QTY Effective : _____   |  | MRB (QS1042) Approval                        |  |
| Description Work Order Deviation   |   | Disposition   |  | Completed By                                 |  |
|   |   |   |  | Lead hand / Supervisor Approval Verification |  |
|   |   |   |  | QC / QA Coordinator Approval                 |  |
|   |   |   |  |                                              |  |
| Root Cause   |   | FAULT CATEGORY   |  |                                              |  |
| <div style="display: flex;"> <div style="flex: 1;">           Environment <input type="checkbox"/><br/>           Design <input type="checkbox"/><br/>           Doc/Data <input type="checkbox"/><br/>           Equip/Tooling <input type="checkbox"/><br/>           Handling/Pre <input type="checkbox"/><br/>           Material <input type="checkbox"/><br/>           Internal Transport <input type="checkbox"/><br/>           Tribal Knowledge <input type="checkbox"/><br/>           LOA <input type="checkbox"/><br/>           Substation <input type="checkbox"/><br/>           Past Expiry Date <input type="checkbox"/><br/>           Misidentified <input type="checkbox"/> </div> <div style="flex: 1;">           No Re-verification <input type="checkbox"/><br/>           Operator <input type="checkbox"/><br/>           Offset/Setup <input type="checkbox"/><br/>           Supplier <input type="checkbox"/><br/>           Training <input type="checkbox"/><br/>           Use for Testing <input type="checkbox"/><br/>           Poor Information <input type="checkbox"/><br/>           Rushing <input type="checkbox"/><br/>           Product Improvement <input type="checkbox"/><br/>           Process Improvement <input type="checkbox"/><br/>           Manufacturing Process <input type="checkbox"/><br/>           Past Due <input type="checkbox"/> </div> </div> | <div style="display: flex;"> <div style="flex: 1;">           Pressure/Forced <input type="checkbox"/><br/>           Bending <input type="checkbox"/><br/>           Centre Not Concentric <input type="checkbox"/><br/>           Cracks <input type="checkbox"/><br/>           Crimp/Kink/Ripple/Wave <input type="checkbox"/><br/>           Cuffs <input type="checkbox"/><br/>           Crushing <input type="checkbox"/><br/>           Heat Treat <input type="checkbox"/><br/>           Wave/Twist in Tube <input type="checkbox"/><br/>           Marks/Chatter <input type="checkbox"/> </div> <div style="flex: 1;">           Temperature/Cure <input type="checkbox"/><br/>           Set-up <input type="checkbox"/><br/>           BOM/Route <input type="checkbox"/><br/>           Broken/Damage/Defect <input type="checkbox"/><br/>           Inspection Incomplete/Unqualified <input type="checkbox"/><br/>           Contamination <input type="checkbox"/><br/>           Countersink <input type="checkbox"/><br/>           Cut Too Short <input type="checkbox"/><br/>           Instructions Incomplete/Unclear <input type="checkbox"/><br/>           Drill Holes <input type="checkbox"/> </div> </div> | <div style="display: flex;"> <div style="flex: 1;">           Power Loss/Surge <input type="checkbox"/><br/>           Folio/Program <input type="checkbox"/><br/>           Grain <input type="checkbox"/><br/>           Weld <input type="checkbox"/><br/>           Wrong Stock Pulled <input type="checkbox"/><br/>           Out of Sequence <input type="checkbox"/><br/>           Off-set <input type="checkbox"/><br/>           Misabeled <input type="checkbox"/><br/>           Fit/Function <input type="checkbox"/><br/>           Misaligned/off center <input type="checkbox"/> </div> <div style="flex: 1;">           Positioned Wrong <input type="checkbox"/><br/>           Outside Dimensions <input type="checkbox"/><br/>           Over/Under tolerance <input type="checkbox"/><br/>           Part Incorrect <input type="checkbox"/><br/>           Part Lost/Missing <input type="checkbox"/><br/>           Part Moved <input type="checkbox"/><br/>           Drawing <input type="checkbox"/><br/>           Finish <input type="checkbox"/><br/>           Misread <input type="checkbox"/><br/>           Turning Sequence <input type="checkbox"/> </div> </div> |  | OTHER : _____                                |  |

| Item | Qty<br>-241 | Part Number     | Description                                                |
|------|-------------|-----------------|------------------------------------------------------------|
| 1    | X           | D350-748-241    | CROSSTUBE ASSEMBLY (AS 350/355 HI AFT)                     |
| 2    | 1           | D6015-125       | CROSSTUBE (OR D6018-125)                                   |
| 3    | 2           | D3502-1         | SUPPORT                                                    |
| 4    | 2           | D5123-7         | CLAMP CUSHION                                              |
| 5    | 1           | AELS-1032-225   | INSERT                                                     |
| 6    | 1           | NAS1149D0363J   | WASHER (OR AN960JD10)                                      |
| 7    | 2           | MS21920-20      | CLAMP (OR MS21920-21/-22, PER DART SPEC. M-MS21920-21/-22) |
| 8    | 1           | MS27039-1-10    | SCREW                                                      |
| 9    | A/R         | PROSEAL 890 B-2 | SEALANT, AMS-S-8802 CLASS B-2                              |

#### GENERAL NOTES:

- MATERIAL: MANUFACTURED FROM D6015-125 OR D6018-125  
FINISHED LENGTH AFTER TURNING = 124.70±0.06 (AFTER BENDING/TRIMMING = 122.70 REF)
- FINISH: MAGNETIC PARTICLE INSPECT PER DART QSI 038 4.2  
CADMIUM PLATE PER AMS-QQ-P-416B, CLASS 1, TYPE II  
PRIME INSIDE AND OUTSIDE PER DART QSI 005 4.2  
PAINT OUTSIDE PER DART QSI 005 4.2
- TOLERANCE: PER DART QSI 018 UNLESS OTHERWISE NOTED.  
WALL THICKNESS ECCENTRICITY PER DART QSI 038 7.2  
MIN. ALLOWABLE WALL IS -0.020 FROM NOMINAL
- UNITS: INCHES UNLESS OTHERWISE NOTED.
- BREAK SHARP EDGES: 0.005 TO 0.010 MAX.
- IDENTIFICATION: DART PART NUMBER "D350-748-241" AND BATCH NUMBER ON INSIDE OF CUFF  
PER DART QSI 044 6.4 (VIBRATING STYLUS)
- WEIGHT: 29.85 lbs
- PART IS SYMMETRIC ABOUT CENTERLINE, EXCEPT FOR Ø0.297 HOLE.
- EXTREME CARE MUST BE TAKEN TO PROTECT THE OUTSIDE SURFACE OF THE TUBE. THE OUTSIDE SURFACE MUST BE SMOOTH AND FREE FROM SURFACE DEFECTS SUCH AS SCRATCHES, NICKS, OR DENTS. DEFECTS UP TO 0.005" MAY BE BLENDED OUT LONGITUDINALLY. CIRCUMFERENTIAL GRIND MARKS ARE UNACCEPTABLE. WHEN DRILLING HOLES EXTREME CARE MUST BE TAKEN AND CAREFUL DEBURRING PERFORMED TO ENSURE A CLEAN HOLE WITH NO CRACKING/CHIPPING/GROOVES.

#### TURNING

- BLEND OUT ALL EDGES FROM MACHINING LONGITUDINALLY, TRANSITION SHOULD BE SMOOTH. NOTE: ALL HOLES ARE DRILLED AFTER BENDING.
- HEAT TREAT TO MIN. 180 KSI PER MIL-T-6736 OR AMS2759/1E AFTER TURNING. ACCEPTABLE TO VERIFY TENSILE STRENGTH BY HARDNESS TEST PER ASTM E18 TO 40-45 HRC.

#### BENDING

- ALL DIMENSIONS FOR BENT TUBE ARE POST STRESS RELIEF
- BEND PROGRESSIVELY WITH A MINIMUM OF 7 PASSES PER SIDE. MAXIMUM TUBE FLATTENING DUE TO BENDING IS 8% BASED ON O.D. ON TOP HALF OF BEND, AND 8% ON BOTTOM HALF OF BEND.
- MAX AMPLITUDE OF RIPPING ALONG BENT PORTION OF THE TUBE IS 0.030 (ZN A1-3)
- AFTER BENDING, STRESS RELIEVE TUBE AT 650°F ±0.25°F FOR A MINIMUM OF 2 HRS AND ALLOW TO COOL TO AMBIENT TEMPERATURE (REF AMS2759/1E).
- MAX TWIST AFTER STRESS RELIEF: WITH XTUBE LAYED FLAT ON SURFACE, THE DIFFERENCE BETWEEN CUFF HEIGHTS FROM THE SURFACE MAY BE NO LARGER THAN 0.38 (ZN C1-3).

#### ASSEMBLY

- TO INSTALL D3502-1 SUPPORT: ABRASE MATING SURFACE OF SUPPORT AND CROSSTUBE WITH 180-GRIT SANDPAPER AND REMOVE RESIDUE WITH MEK (OR EQUIVALENT). APPLY A 0.02" TO 0.05" THICK LAYER OF PROSEAL 890 CLASS B-2 (OR AMS-S-8802 CLASS B-2) SEALANT TO MATING SURFACE OF SUPPORT.
- TORQUE CLAMPS 60 TO 80 IN-LB. ENSURE AT LEAST 1.5 THREADS SHOWING IN SAFETY AND THAT NUT HAS NOT BOTTOMED-OUT AFTER TORQUING. PRIOR TO PACKAGING, RE-CHECK TORQUE ON CLAMPS AFTER PROSEAL 890 SEALANT HAS CURED FOR 72 HOURS.

**RELEASED**

2015 MAR 18

9P Ecn 15-547

|   |   |    |          |
|---|---|----|----------|
| H   | D5123-7 WAS D3505-063-395, MS21920-20 WAS -22, ALLOWABLE CRUSHING NOW 8% WAS 7%, 14.00 WAS 14.37 (D6-2), 12.32 WAS 12.69 (D6-3)          | CP | 15.02.26 |
| G   | RMV ABRASION STRIP, SUPPORT NOW W/ PROSEAL & CUSHION, ADD STRESS RELIEF, LONGER CUFF, NOW TRIM'D AFTER BEND, ADD WALL DIMS & UPDATE TOL. | CP | 12.08.12 |
| F   | ADD HRC TEST OPTION (B8-1) PER PAR 09-040, ADD TWIST LIMIT (A8-1, C1-3), ADD D6015-125 OPTION (C8-1), STOCK DIM NOW MACHINED (D1-4)      | CP | 10.11.23 |
| E   | REVISE GENERAL NOTES; UPDATE TO CURRENT STANDARDS; RELOCATED FLAG #8 PER PAR 08-046 (ZN A8-3); ADD TOLERANCES (ZN C8-3, D2-3)            | RF | 09.09.30 |
| D   | MAG. PARTICLE AND CAD PLATE AS MFD.   | CP | 06.10.31 |
| C   | ADD CAD PLATING   | CP | 06.08.14 |
| B   | ADD D6018-125 & PRIME AND PAINT   | CP | 06.06.30 |
| A   | NEW ISSUE   | CP | 06.03.31 |
| REV.   | DESCRIPTION   | BY | DATE     |
| DESIGN   | 9P   |    |          |
| DRAWN   | 9P   |    |          |
| CHECKED   | AS   |    |          |
| MFG. APPR.   | AS   |    |          |
| APPROVED   | AS   |    |          |
| DE APPR.   | AS   |    |          |
| DATE   | 15.02.25   |    |          |
| <b>DART AEROSPACE LTD</b><br>HAWKESBURY, ONTARIO, CANADA<br>DRAWING NO. D350-748-241<br>TITLE CROSSTUBE (AS 350/355 HI AFT)<br>SCALE NTS<br>SHEET 1 OF 4<br>COPYRIGHT © 2006 BY DART AEROSPACE LTD<br>THIS DOCUMENT IS PRIVATE AND CONFIDENTIAL AND IS SUPPLIED ON THE EXPRESS CONDITION THAT IT IS NOT TO BE USED FOR ANY PURPOSE OR COPIED OR REPRODUCED IN ANY MANNER WITHOUT WRITTEN PERMISSION FROM DART AEROSPACE LTD. |   |    |          |



DQA: \_\_\_\_\_ Date: \_\_\_\_\_




## WORK ORDER NON-CONFORMANCE / UPDATE

QA Closed: \_\_\_\_\_ Date: \_\_\_\_\_

Work Order update only ☐

|   |   |   |  |                                              |  |
|---|---|---|--|----------------------------------------------|--|
| Work Order: _____<br><br>Part No. _____<br><br>NCR No. _____   | <b>DISPOSITION</b><br><br>Rework <input type="checkbox"/><br>Scrap <input type="checkbox"/><br>Use-as-is <input type="checkbox"/><br>Suspected Unapproved <input type="checkbox"/>   | <b>AGAINST DEPARTMENT/PROCESS</b><br><br><div style="display: flex; justify-content: space-between;"> <div>             Skid-tube <input type="checkbox"/><br/>             Machining <input type="checkbox"/><br/>             Thermoforming <input type="checkbox"/><br/>             Large Fab <input type="checkbox"/> </div> <div>             Cross tube <input type="checkbox"/><br/>             Small Fab <input type="checkbox"/><br/>             Finishing <input type="checkbox"/><br/>             Composite <input type="checkbox"/> </div> <div>             Water Jet <input type="checkbox"/><br/>             Prod. Eng. Coord. <input type="checkbox"/><br/>             Rec/Store/Packaging <input type="checkbox"/><br/>             Supplier <input type="checkbox"/> </div> <div>             Engineering <input type="checkbox"/><br/>             Quality <input type="checkbox"/><br/>             Other <input type="checkbox"/> </div> </div>   |  |                                              |  |
| Date :   | Step #:   | QTY Effective :   |  | MRB (QS1042) Approval                        |  |
| Description Work Order Deviation   |   | Disposition   |  | Completed By                                 |  |
|   |   |   |  | Lead hand / Supervisor Approval Verification |  |
|   |   |   |  | QC / QA Coordinator Approval                 |  |
|   |   |   |  |                                              |  |
| Root Cause   |   | FAULT CATEGORY   |  |                                              |  |
| <div style="display: flex;"> <div style="flex: 1;">           Environment <input type="checkbox"/><br/>           Design <input type="checkbox"/><br/>           Doc/Data <input type="checkbox"/><br/>           Equip/Tooling <input type="checkbox"/><br/>           Handling/Pre <input type="checkbox"/><br/>           Material <input type="checkbox"/><br/>           Internal Transport <input type="checkbox"/><br/>           Tribal Knowledge <input type="checkbox"/><br/>           LOA <input type="checkbox"/><br/>           Substation <input type="checkbox"/><br/>           Past Expiry Date <input type="checkbox"/><br/>           Misidentified <input type="checkbox"/> </div> <div style="flex: 1;">           No Re-verification <input type="checkbox"/><br/>           Operator <input type="checkbox"/><br/>           Offset/Setup <input type="checkbox"/><br/>           Supplier <input type="checkbox"/><br/>           Training <input type="checkbox"/><br/>           Use for Testing <input type="checkbox"/><br/>           Poor Information <input type="checkbox"/><br/>           Rushing <input type="checkbox"/><br/>           Product Improvement <input type="checkbox"/><br/>           Process Improvement <input type="checkbox"/><br/>           Manufacturing Process <input type="checkbox"/><br/>           Past Due <input type="checkbox"/> </div> </div> | <div style="display: flex;"> <div style="flex: 1;">           Pressure/Forced <input type="checkbox"/><br/>           Bending <input type="checkbox"/><br/>           Centre Not Concentric <input type="checkbox"/><br/>           Cracks <input type="checkbox"/><br/>           Crimp/Kink/Ripple/Wave <input type="checkbox"/><br/>           Cuffs <input type="checkbox"/><br/>           Crushing <input type="checkbox"/><br/>           Heat Treat <input type="checkbox"/><br/>           Wave/Twist in Tube <input type="checkbox"/><br/>           Marks/Chatter <input type="checkbox"/> </div> <div style="flex: 1;">           Temperature/Cure <input type="checkbox"/><br/>           Set-up <input type="checkbox"/><br/>           BOM/Route <input type="checkbox"/><br/>           Broken/Damage/Defect <input type="checkbox"/><br/>           Inspection Incomplete/Unqualified <input type="checkbox"/><br/>           Contamination <input type="checkbox"/><br/>           Countersink <input type="checkbox"/><br/>           Cut Too Short <input type="checkbox"/><br/>           Instructions Incomplete/Unclear <input type="checkbox"/><br/>           Drill Holes <input type="checkbox"/> </div> </div> | <div style="display: flex;"> <div style="flex: 1;">           Power Loss/Surge <input type="checkbox"/><br/>           Folio/Program <input type="checkbox"/><br/>           Grain <input type="checkbox"/><br/>           Weld <input type="checkbox"/><br/>           Wrong Stock Pulled <input type="checkbox"/><br/>           Out of Sequence <input type="checkbox"/><br/>           Off-set <input type="checkbox"/><br/>           Misabeled <input type="checkbox"/><br/>           Fit/Function <input type="checkbox"/><br/>           Misaligned/off center <input type="checkbox"/> </div> <div style="flex: 1;">           Positioned Wrong <input type="checkbox"/><br/>           Outside Dimensions <input type="checkbox"/><br/>           Over/Under tolerance <input type="checkbox"/><br/>           Part Incorrect <input type="checkbox"/><br/>           Part Lost/Missing <input type="checkbox"/><br/>           Part Moved <input type="checkbox"/><br/>           Drawing <input type="checkbox"/><br/>           Finish <input type="checkbox"/><br/>           Misread <input type="checkbox"/><br/>           Turning Sequence <input type="checkbox"/> </div> </div> |  |                                              |  |
| OTHER : <input type="checkbox"/>   |   |   |  |                                              |  |

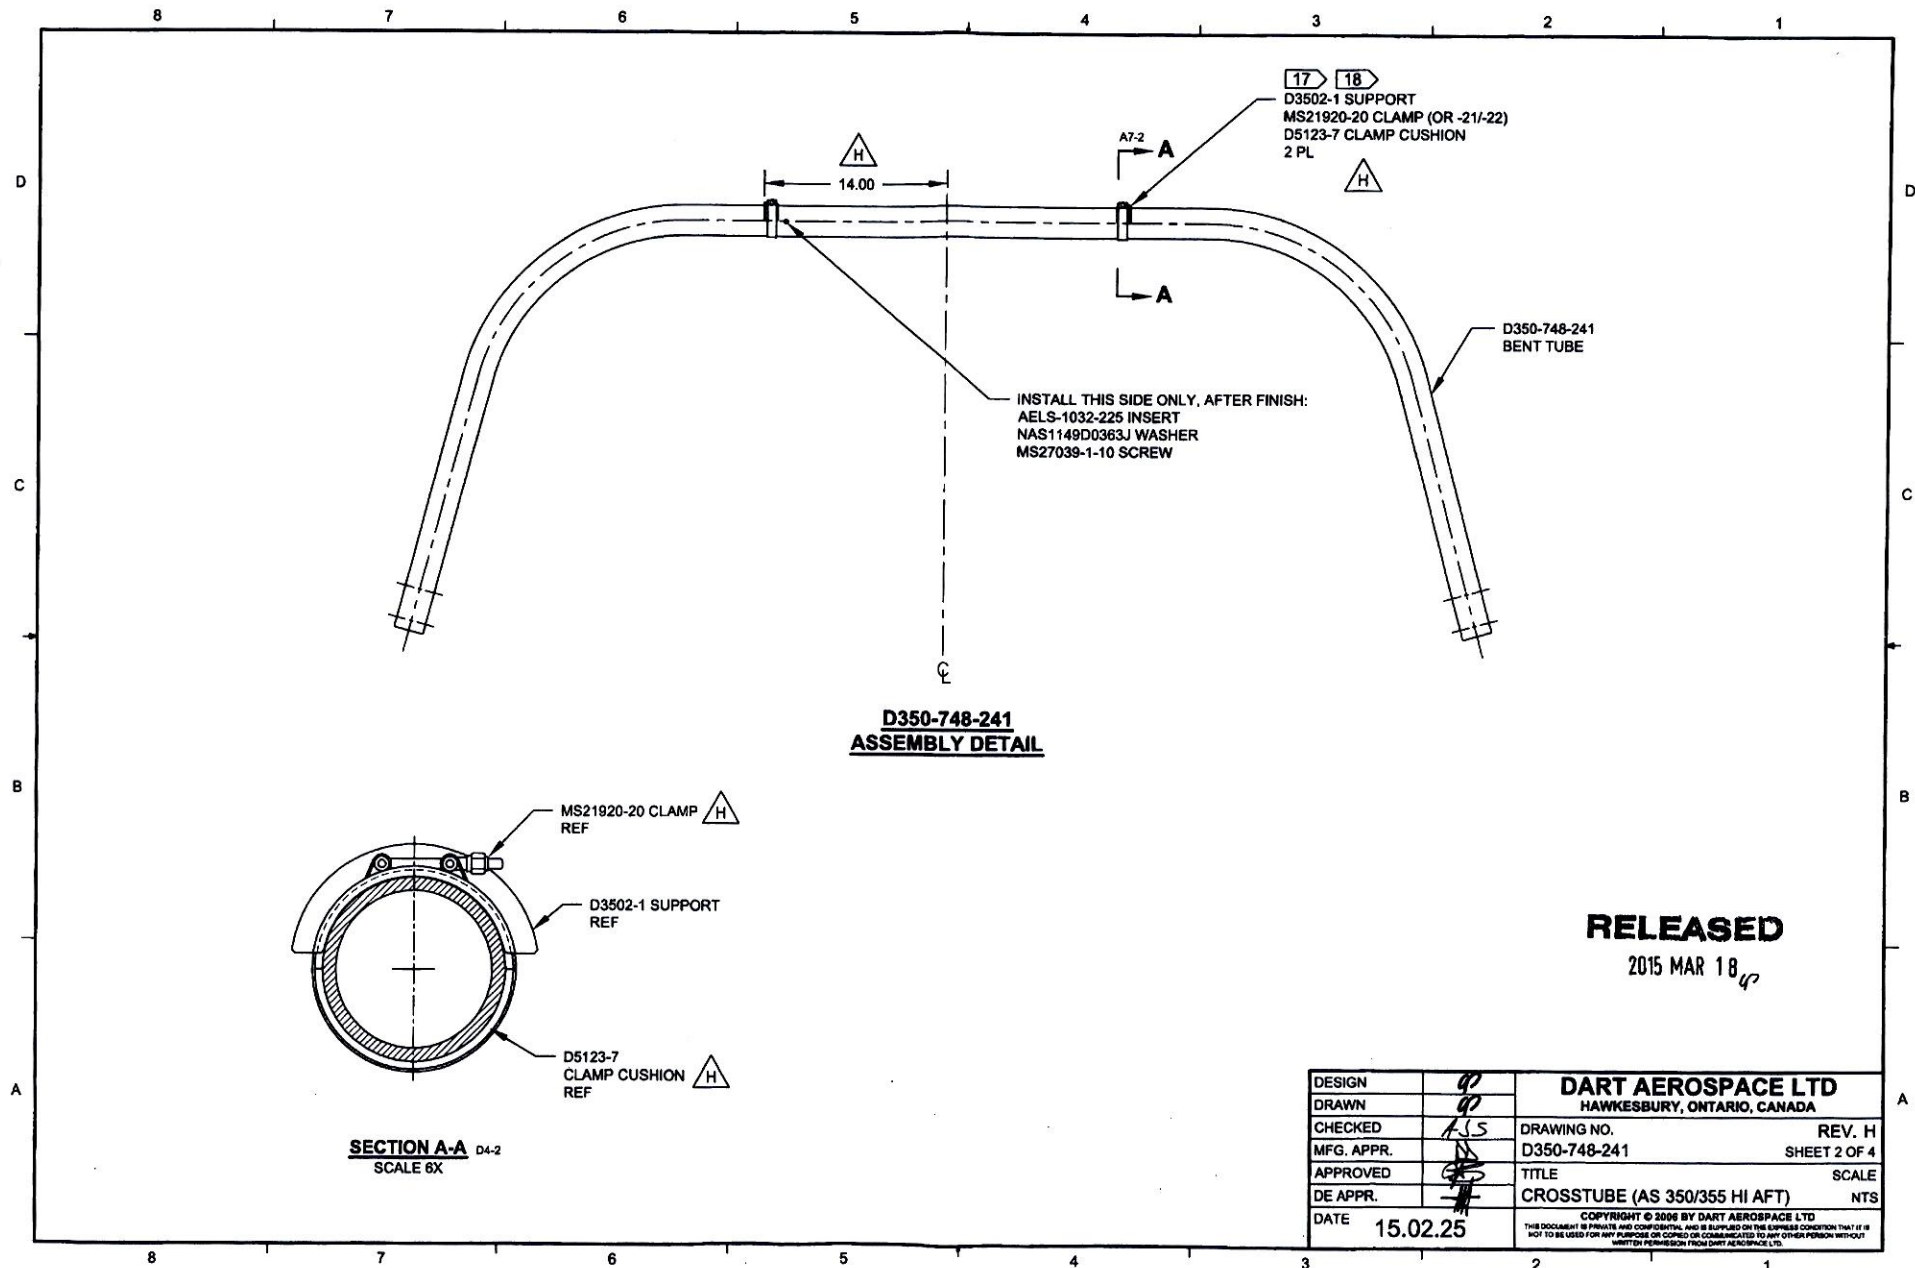

DQA: \_\_\_\_\_ Date: \_\_\_\_\_



## WORK ORDER NON-CONFORMANCE / UPDATE



QA Closed: \_\_\_\_\_ Date: \_\_\_\_\_

Work Order update only ☐



|                                                              |  |   |  |   |  |  |   |                                                 |  |
|--------------------------------------------------------------|--|---|--|---|--|--|---|-------------------------------------------------|--|
| Work Order: _____<br><br>Part No. _____<br><br>NCR No. _____ |  | <b>DISPOSITION</b><br><br>Rework <input type="checkbox"/><br>Scrap <input type="checkbox"/><br>Use-as-is <input type="checkbox"/><br>Suspected Unapproved <input type="checkbox"/> |  | <b>AGAINST DEPARTMENT/PROCESS</b><br><br><div style="display: flex; justify-content: space-between;"> <div>             Skid-tube <input type="checkbox"/><br/>             Machining <input type="checkbox"/><br/>             Thermoforming <input type="checkbox"/><br/>             Large Fab <input type="checkbox"/> </div> <div>             Cross tube <input type="checkbox"/><br/>             Small Fab <input type="checkbox"/><br/>             Finishing <input type="checkbox"/><br/>             Composite <input type="checkbox"/> </div> <div>             Water Jet <input type="checkbox"/><br/>             Prod. Eng. Coord. <input type="checkbox"/><br/>             Rec/Store/Packaging <input type="checkbox"/><br/>             Supplier <input type="checkbox"/> </div> <div>             Engineering <input type="checkbox"/><br/>             Quality <input type="checkbox"/><br/>             Other <input type="checkbox"/> </div> </div> |  |  |   |                                                 |  |
| Date :                                                       |  | Step #:   |  | QTY Effective :   |  |  | <b>MRB (QSI042) Approval</b><br><br><div style="border: 1px solid black; height: 150px; margin-top: 10px;"></div> |                                                 |  |
| Description Work Order Deviation                             |  |   |  | Disposition   |  |  |   |                                                 |  |
|                                                              |  |   |  |   |  |  |   |                                                 |  |
|                                                              |  |   |  |   |  |  |   |                                                 |  |
|                                                              |  |   |  |   |  |  |   | Completed By                                    |  |
|                                                              |  |   |  |   |  |  |   | Lead hand / Supervisor<br>Approval Verification |  |
|                                                              |  |   |  |   |  |  |   | QC / QA Coordinator<br>Approval                 |  |

| Root Cause         |                          |                       |                          | FAULT CATEGORY         |                          |                                   |                          |
|--------------------|--------------------------|-----------------------|--------------------------|------------------------|--------------------------|-----------------------------------|--------------------------|
| Environment        | <input type="checkbox"/> | No Re-verification    | <input type="checkbox"/> | Pressure/Forced        | <input type="checkbox"/> | Temperature/Cure                  | <input type="checkbox"/> |
| Design             | <input type="checkbox"/> | Operator              | <input type="checkbox"/> | Bending                | <input type="checkbox"/> | Set-up                            | <input type="checkbox"/> |
| Doc/Data           | <input type="checkbox"/> | Offset/Setup          | <input type="checkbox"/> | Centre Not Concentric  | <input type="checkbox"/> | BOM/Route                         | <input type="checkbox"/> |
| Equip/Tooling      | <input type="checkbox"/> | Supplier              | <input type="checkbox"/> | Cracks                 | <input type="checkbox"/> | Broken/Damage/Defect              | <input type="checkbox"/> |
| Handling/Pre       | <input type="checkbox"/> | Training              | <input type="checkbox"/> | Crimp/Kink/Ripple/Wave | <input type="checkbox"/> | Inspection Incomplete/Unqualified | <input type="checkbox"/> |
| Material           | <input type="checkbox"/> | Use for Testing       | <input type="checkbox"/> | Cuffs                  | <input type="checkbox"/> | Contamination                     | <input type="checkbox"/> |
| Internal Transport | <input type="checkbox"/> | Poor Information      | <input type="checkbox"/> | Crushing               | <input type="checkbox"/> | Countersink                       | <input type="checkbox"/> |
| Tribal Knowledge   | <input type="checkbox"/> | Rushing               | <input type="checkbox"/> | Heat Treat             | <input type="checkbox"/> | Cut Too Short                     | <input type="checkbox"/> |
| LOA                | <input type="checkbox"/> | Product Improvement   | <input type="checkbox"/> | Wave/Twist in Tube     | <input type="checkbox"/> | Instructions Incomplete/Unclear   | <input type="checkbox"/> |
| Substation         | <input type="checkbox"/> | Process Improvement   | <input type="checkbox"/> | Marks/Chatter          | <input type="checkbox"/> | Drill Holes                       | <input type="checkbox"/> |
| Past Expiry Date   | <input type="checkbox"/> | Manufacturing Process | <input type="checkbox"/> | OTHER : _____          |                          |                                   |                          |
| Misidentified      | <input type="checkbox"/> | Past Due              | <input type="checkbox"/> |                        |                          |                                   |                          |



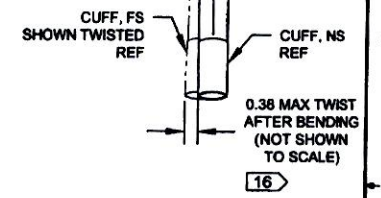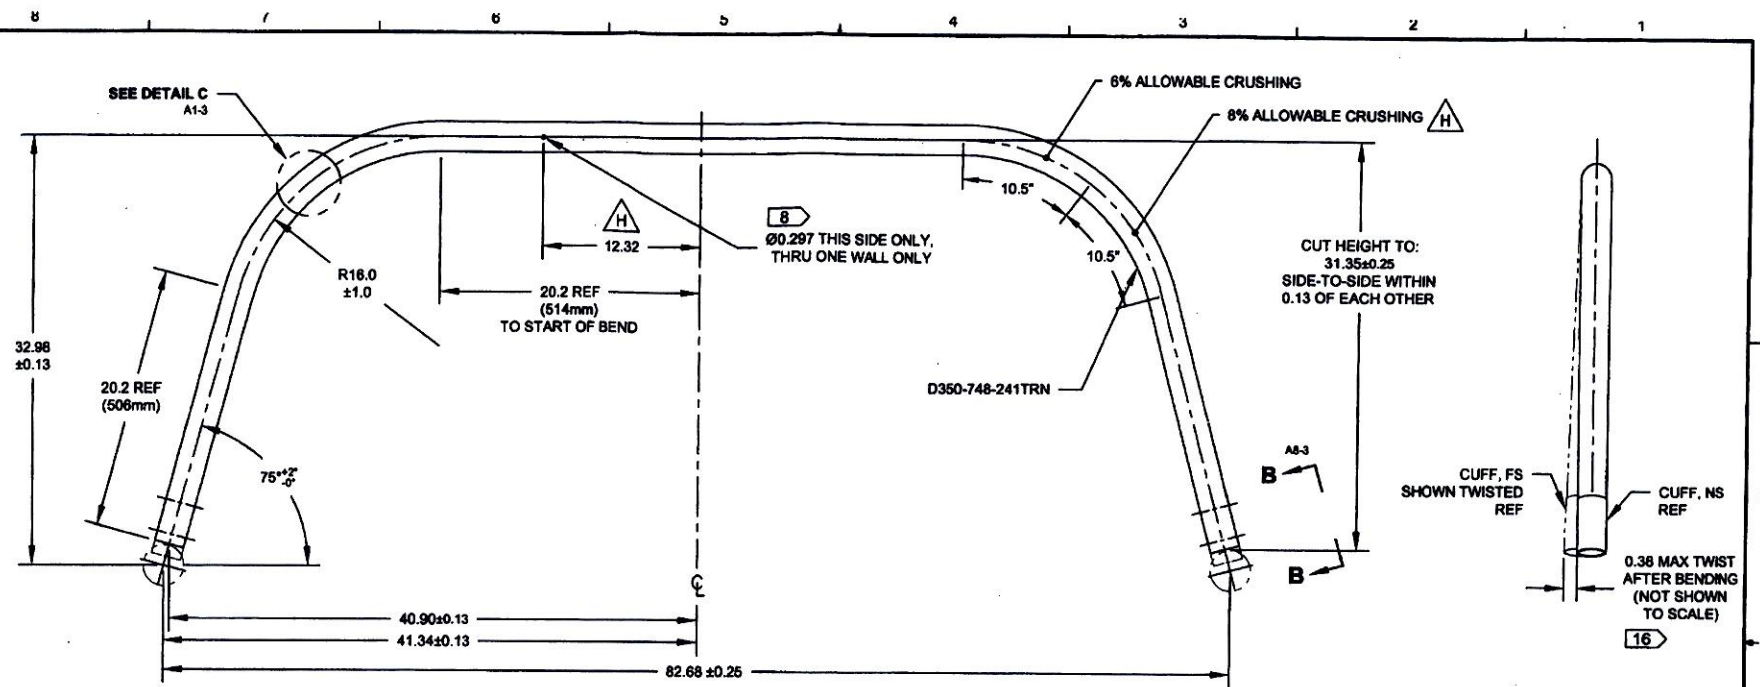

**D350-748-241**  
**BENDING AND DRILLING DETAIL** 10

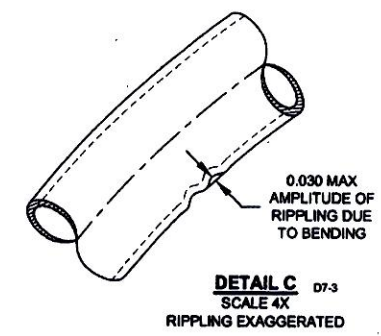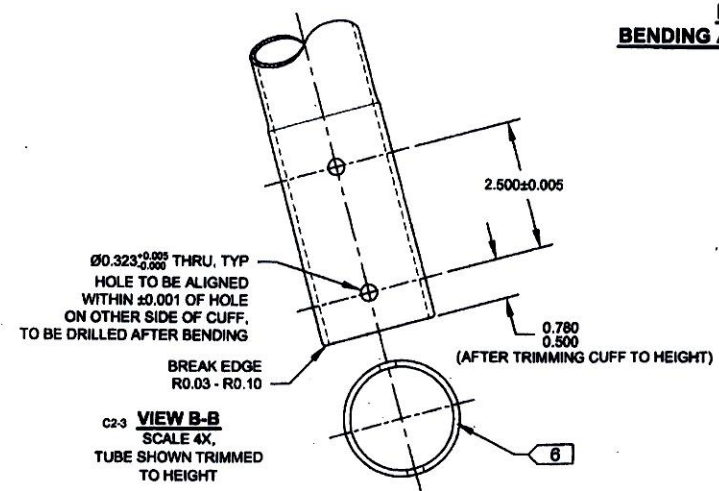

**RELEASED**  
 2015 MAR 18

|   |          |                                        |              |
|---|----------|----------------------------------------|--------------|
| DESIGN   |          | <b>DART AEROSPACE LTD</b>              |              |
| DRAWN   |          | HAWKESBURY, ONTARIO, CANADA            |              |
| CHECKED   | ASS      | DRAWING NO.                            | REV. H       |
| MFG. APPR.   |          | D350-748-241                           | SHEET 3 OF 4 |
| APPROVED   |          | TITLE                                  | SCALE        |
| DE APPR.   |          | CROSSTUBE (AS 350/355 HI AFT)          | NTS          |
| DATE   | 15.02.25 | COPYRIGHT © 2006 BY DART AEROSPACE LTD |              |
| THIS DOCUMENT IS PRELIMINARY AND CONFIDENTIAL AND IS SUPPLIED ON THE EXPRESS UNDERSTANDING THAT IT IS NOT TO BE USED FOR ANY PURPOSE OR COPIED OR REPRODUCED IN ANY MANNER WITHOUT WRITTEN PERMISSION FROM DART AEROSPACE LTD. |          |                                        |              |

DQA: \_\_\_\_\_ Date: \_\_\_\_\_




## WORK ORDER NON-CONFORMANCE / UPDATE

QA Closed: \_\_\_\_\_ Date: \_\_\_\_\_

Work Order update only ☐

|   |  |   |  |   |  |   |                       |                                              |  |
|---|--|---|--|---|--|---|-----------------------|----------------------------------------------|--|
| Work Order: _____<br><br>Part No. _____<br><br>NCR No. _____   |  | <b>DISPOSITION</b><br><br>Rework <input type="checkbox"/><br>Scrap <input type="checkbox"/><br>Use-as-is <input type="checkbox"/><br>Suspected Unapproved <input type="checkbox"/>   |  | <b>AGAINST DEPARTMENT/PROCESS</b><br><br><div style="display: flex; justify-content: space-between;"> <div>             Skid-tube <input type="checkbox"/><br/>             Machining <input type="checkbox"/><br/>             Thermoforming <input type="checkbox"/><br/>             Large Fab <input type="checkbox"/> </div> <div>             Cross tube <input type="checkbox"/><br/>             Small Fab <input type="checkbox"/><br/>             Finishing <input type="checkbox"/><br/>             Composite <input type="checkbox"/> </div> <div>             Water Jet <input type="checkbox"/><br/>             Prod. Eng. Coord. <input type="checkbox"/><br/>             Rec/Store/Packaging <input type="checkbox"/><br/>             Supplier <input type="checkbox"/> </div> <div>             Engineering <input type="checkbox"/><br/>             Quality <input type="checkbox"/><br/>             Other <input type="checkbox"/> </div> </div>   |  |   |                       |                                              |  |
| Date :   |  | Step #:   |  | QTY Effective :   |  |   | MRB (QS1042) Approval |                                              |  |
| Description Work Order Deviation   |  |   |  | Disposition   |  |   |                       | Completed By                                 |  |
|   |  |   |  |   |  |   |                       | Lead hand / Supervisor Approval Verification |  |
|   |  |   |  |   |  |   |                       | QC / QA Coordinator Approval                 |  |
|   |  |   |  |   |  |   |                       |                                              |  |
| <b>Root Cause</b><br><div style="display: flex; justify-content: space-between;"> <div>             Environment <input type="checkbox"/><br/>             Design <input type="checkbox"/><br/>             Doc/Data <input type="checkbox"/><br/>             Equip/Tooling <input type="checkbox"/><br/>             Handling/Pre <input type="checkbox"/><br/>             Material <input type="checkbox"/><br/>             Internal Transport <input type="checkbox"/><br/>             Tribal Knowledge <input type="checkbox"/><br/>             LOA <input type="checkbox"/><br/>             Substation <input type="checkbox"/><br/>             Past Expiry Date <input type="checkbox"/><br/>             Misidentified <input type="checkbox"/> </div> <div>             No Re-verification <input type="checkbox"/><br/>             Operator <input type="checkbox"/><br/>             Offset/Setup <input type="checkbox"/><br/>             Supplier <input type="checkbox"/><br/>             Training <input type="checkbox"/><br/>             Use for Testing <input type="checkbox"/><br/>             Poor Information <input type="checkbox"/><br/>             Rushing <input type="checkbox"/><br/>             Product Improvement <input type="checkbox"/><br/>             Process Improvement <input type="checkbox"/><br/>             Manufacturing Process <input type="checkbox"/><br/>             Past Due <input type="checkbox"/> </div> </div> |  | Pressure/Forced <input type="checkbox"/><br>Bending <input type="checkbox"/><br>Centre Not Concentric <input type="checkbox"/><br>Cracks <input type="checkbox"/><br>Crimp/Kink/Ripple/Wave <input type="checkbox"/><br>Cuffs <input type="checkbox"/><br>Crushing <input type="checkbox"/><br>Heat Treat <input type="checkbox"/><br>Wave/Twist in Tube <input type="checkbox"/><br>Marks/Chatter <input type="checkbox"/> |  | <b>FAULT CATEGORY</b><br><div style="display: flex; justify-content: space-between;"> <div>             Temperature/Cure <input type="checkbox"/><br/>             Set-up <input type="checkbox"/><br/>             BOM/Route <input type="checkbox"/><br/>             Broken/Damage/Defect <input type="checkbox"/><br/>             Inspection Incomplete/Unqualified <input type="checkbox"/><br/>             Contamination <input type="checkbox"/><br/>             Countersink <input type="checkbox"/><br/>             Cut Too Short <input type="checkbox"/><br/>             Instructions Incomplete/Unclear <input type="checkbox"/><br/>             Drill Holes <input type="checkbox"/> </div> <div>             Power Loss/Surge <input type="checkbox"/><br/>             Folio/Program <input type="checkbox"/><br/>             Grain <input type="checkbox"/><br/>             Weld <input type="checkbox"/><br/>             Wrong Stock Pulled <input type="checkbox"/><br/>             Out of Sequence <input type="checkbox"/><br/>             Off-set <input type="checkbox"/><br/>             Mislabelled <input type="checkbox"/><br/>             Fit/Function <input type="checkbox"/><br/>             Misaligned/off center <input type="checkbox"/> </div> </div> |  | Positioned Wrong <input type="checkbox"/><br>Outside Dimensions <input type="checkbox"/><br>Over/Under tolerance <input type="checkbox"/><br>Part Incorrect <input type="checkbox"/><br>Part Lost/Missing <input type="checkbox"/><br>Part Moved <input type="checkbox"/><br>Drawing <input type="checkbox"/><br>Finish <input type="checkbox"/><br>Misread <input type="checkbox"/><br>Turning Sequence <input type="checkbox"/> |                       |                                              |  |
| OTHER : _____   |  |   |  |   |  |   |                       |                                              |  |

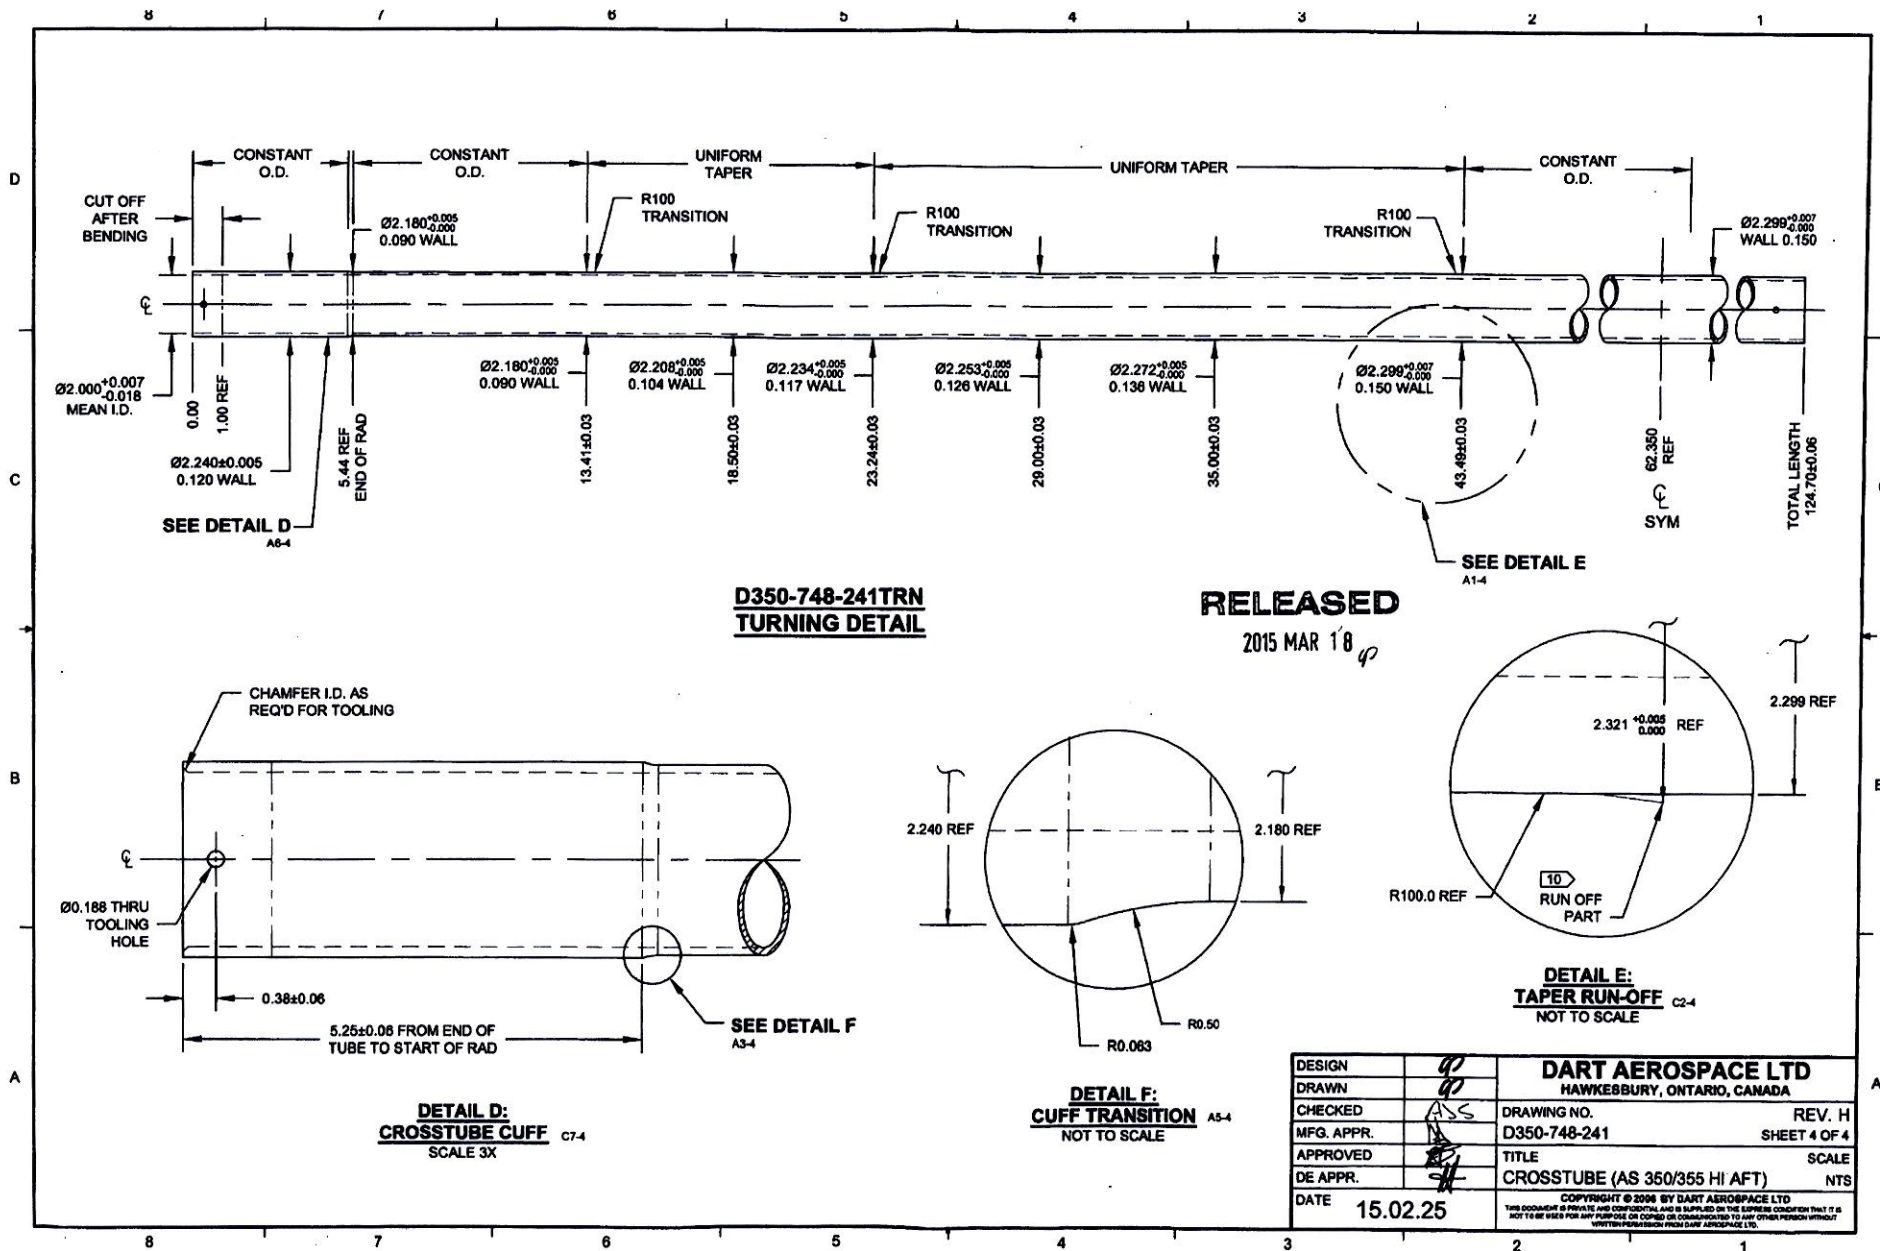



DQA: \_\_\_\_\_ Date: \_\_\_\_\_



## WORK ORDER NON-CONFORMANCE / UPDATE

QA Closed: \_\_\_\_\_ Date: \_\_\_\_\_

Work Order update only ☐

|                                                              |                                                |   |                                                            |   |                                               |  |                       |                                              |  |
|--------------------------------------------------------------|------------------------------------------------|---|------------------------------------------------------------|---|-----------------------------------------------|--|-----------------------|----------------------------------------------|--|
| Work Order: _____<br><br>Part No. _____<br><br>NCR No. _____ |                                                | <b>DISPOSITION</b><br><br>Rework <input type="checkbox"/><br>Scrap <input type="checkbox"/><br>Use-as-is <input type="checkbox"/><br>Suspected Unapproved <input type="checkbox"/> |                                                            | <b>AGAINST DEPARTMENT/PROCESS</b><br><br><div style="display: flex; justify-content: space-between;"> <div>           Skid-tube <input type="checkbox"/><br/>           Machining <input type="checkbox"/><br/>           Thermoforming <input type="checkbox"/><br/>           Large Fab <input type="checkbox"/> </div> <div>           Cross tube <input type="checkbox"/><br/>           Small Fab <input type="checkbox"/><br/>           Finishing <input type="checkbox"/><br/>           Composite <input type="checkbox"/> </div> <div>           Water Jet <input type="checkbox"/><br/>           Prod. Eng. Coord. <input type="checkbox"/><br/>           Rec/Store/Packaging <input type="checkbox"/><br/>           Supplier <input type="checkbox"/> </div> <div>           Engineering <input type="checkbox"/><br/>           Quality <input type="checkbox"/><br/>           Other <input type="checkbox"/> </div> </div> |                                               |  |                       |                                              |  |
| Date :                                                       |                                                | Step #:   |                                                            | QTY Effective :   |                                               |  | MRB (QSI042) Approval |                                              |  |
| Description Work Order Deviation                             |                                                |   |                                                            | Disposition   |                                               |  |                       | Completed By                                 |  |
|                                                              |                                                |   |                                                            |   |                                               |  |                       | Lead hand / Supervisor Approval Verification |  |
|                                                              |                                                |   |                                                            |   |                                               |  |                       | QC / QA Coordinator Approval                 |  |
|                                                              |                                                |   |                                                            |   |                                               |  |                       |                                              |  |
| <b>Root Cause</b>                                            |                                                | <b>FAULT CATEGORY</b>   |                                                            |   |                                               |  |                       |                                              |  |
| Environment <input type="checkbox"/>                         | No Re-verification <input type="checkbox"/>    | Pressure/Forced <input type="checkbox"/>   | Temperature/Cure <input type="checkbox"/>                  | Power Loss/Surge <input type="checkbox"/>   | Positioned Wrong <input type="checkbox"/>     |  |                       |                                              |  |
| Design <input type="checkbox"/>                              | Operator <input type="checkbox"/>              | Bending <input type="checkbox"/>   | Set-up <input type="checkbox"/>                            | Folio/Program <input type="checkbox"/>   | Outside Dimensions <input type="checkbox"/>   |  |                       |                                              |  |
| Doc/Data <input type="checkbox"/>                            | Offset/Setup <input type="checkbox"/>          | Centre Not Concentric <input type="checkbox"/>   | BOM/Route <input type="checkbox"/>                         | Grain <input type="checkbox"/>   | Over/Under tolerance <input type="checkbox"/> |  |                       |                                              |  |
| Equip/Tooling <input type="checkbox"/>                       | Supplier <input type="checkbox"/>              | Cracks <input type="checkbox"/>   | Broken/Damage/Defect <input type="checkbox"/>              | Weld <input type="checkbox"/>   | Part Incorrect <input type="checkbox"/>       |  |                       |                                              |  |
| Handling/Pre <input type="checkbox"/>                        | Training <input type="checkbox"/>              | Crimp/Kink/Ripple/Wave <input type="checkbox"/>   | Inspection Incomplete/Unqualified <input type="checkbox"/> | Wrong Stock Pulled <input type="checkbox"/>   | Part Lost/Missing <input type="checkbox"/>    |  |                       |                                              |  |
| Material <input type="checkbox"/>                            | Use for Testing <input type="checkbox"/>       | Cuffs <input type="checkbox"/>   | Contamination <input type="checkbox"/>                     | Out of Sequence <input type="checkbox"/>   | Part Moved <input type="checkbox"/>           |  |                       |                                              |  |
| Internal Transport <input type="checkbox"/>                  | Poor Information <input type="checkbox"/>      | Crushing <input type="checkbox"/>   | Countersink <input type="checkbox"/>                       | Off-set <input type="checkbox"/>   | Drawing <input type="checkbox"/>              |  |                       |                                              |  |
| Tribal Knowledge <input type="checkbox"/>                    | Rushing <input type="checkbox"/>               | Heat Treat <input type="checkbox"/>   | Cut Too Short <input type="checkbox"/>                     | Mislabeled <input type="checkbox"/>   | Finish <input type="checkbox"/>               |  |                       |                                              |  |
| LOA <input type="checkbox"/>                                 | Product Improvement <input type="checkbox"/>   | Wave/Twist in Tube <input type="checkbox"/>   | Instructions Incomplete/Unclear <input type="checkbox"/>   | Fit/Function <input type="checkbox"/>   | Misread <input type="checkbox"/>              |  |                       |                                              |  |
| Substation <input type="checkbox"/>                          | Process Improvement <input type="checkbox"/>   | Marks/Chatter <input type="checkbox"/>   | Drill Holes <input type="checkbox"/>                       | Misaligned/off center <input type="checkbox"/>   | Turning Sequence <input type="checkbox"/>     |  |                       |                                              |  |
| Past Expiry Date <input type="checkbox"/>                    | Manufacturing Process <input type="checkbox"/> | OTHER : _____   |                                                            |   |                                               |  |                       |                                              |  |
| Misidentified <input type="checkbox"/>                       | Past Due <input type="checkbox"/>              |   |                                                            |   |                                               |  |                       |                                              |  |

|                                                             |                                  |
|-------------------------------------------------------------|----------------------------------|
| <b>DART AEROSPACE LTD</b>                                   | <b>Work Order:</b> 1587076       |
| <b>Description:</b> Crosstube Assembly (AS350/355 High Aft) | <b>Part Number:</b> D350-748-241 |
| <b>Inspection Dwg:</b> D350-748-241 <b>Rev:</b> H           | <b>Page 1 of 2</b>               |

### FIRST ARTICLE INSPECTION CHECKLIST

|        | Inspection Sheet<br>Drawing Dimension | Tolerance     | Actual<br>Dimension | Accept | Reject | Method of<br>Inspection | Comments   |
|--------|---------------------------------------|---------------|---------------------|--------|--------|-------------------------|------------|
| SIDE A | 2.240                                 | +/-0.005      | 2.245               | ✓      |        | ↑                       |            |
|        | 2.180                                 | +0.005/-0.000 | 2.185               | ✓      |        |                         |            |
|        | 2.180                                 | +0.005/-0.000 | 2.185               | ✓      |        |                         |            |
|        | 2.208                                 | +0.005/-0.000 | 2.213               | ✓      |        |                         |            |
|        | 2.234                                 | +0.005/-0.000 | 2.239               | ✓      |        |                         |            |
|        | 2.253                                 | +0.005/-0.000 | 2.255               | ✓      |        |                         |            |
|        | 2.272                                 | +0.005/-0.000 | 2.277               | ✓      |        |                         |            |
|        | 2.299                                 | +0.005/-0.000 | 2.306               | ✓      |        |                         | Vernier 08 |
|        | 0.063                                 | +/-0.010      | 0.063               | ✓      |        | RG                      |            |
|        | 5.25                                  | +/-0.060      | 5.25                | ✓      |        | tape                    |            |
|        | R0.063                                | +/-0.010      | R0.063              | ✓      |        | RG                      |            |
|        | R0.50                                 | +/-0.030      | R.50                | ✓      |        | Vernier 08              |            |
|        |                                       |               |                     |        |        |                         |            |
|        |                                       |               |                     |        |        |                         |            |
| SIDE B | 2.240                                 | +/-0.005      | 2.245               | ✓      |        | ↑                       |            |
|        | 2.180                                 | +0.005/-0.000 | 2.185               | ✓      |        |                         |            |
|        | 2.180                                 | +0.005/-0.000 | 2.184               | ✓      |        |                         |            |
|        | 2.208                                 | +0.005/-0.000 | 2.212               | ✓      |        |                         |            |
|        | 2.234                                 | +0.005/-0.000 | 2.238               | ✓      |        |                         |            |
|        | 2.253                                 | +0.005/-0.000 | 2.255               | ✓      |        |                         |            |
|        | 2.272                                 | +0.005/-0.000 | 2.277               | ✓      |        |                         |            |
|        | 2.299                                 | +0.005/-0.000 | 2.306               | ✓      |        |                         | Vernier 08 |
|        | 0.063                                 | +/-0.010      | 0.063               | ✓      |        | RG                      |            |
|        | 5.25                                  | +/-0.060      | 5.25                | ✓      |        | tape                    |            |
|        | R0.063                                | +/-0.010      | R0.063              | ✓      |        | RG                      |            |
|        | R0.50                                 | +/-0.030      | R0.50               | ✓      |        | Vernier 08              |            |
|        |                                       |               |                     |        |        |                         |            |
|        |                                       |               |                     |        |        |                         |            |
|        | 124.70                                | +/-0.060      | 124.69              | ✓      |        | tape                    |            |



DQA: \_\_\_\_\_ Date: \_\_\_\_\_



## WORK ORDER NON-CONFORMANCE / UPDATE

QA Closed: \_\_\_\_\_ Date: \_\_\_\_\_


Work Order update only ☐

|   |  |   |  |   |  |  |                       |                                              |  |
|---|--|---|--|---|--|--|-----------------------|----------------------------------------------|--|
| Work Order: _____<br><br>Part No. _____<br><br>NCR No. _____   |  | <b>DISPOSITION</b><br><br>Rework <input type="checkbox"/><br>Scrap <input type="checkbox"/><br>Use-as-is <input type="checkbox"/><br>Suspected Unapproved <input type="checkbox"/>   |  | <b>AGAINST DEPARTMENT/PROCESS</b><br><br><div style="display: flex; justify-content: space-between;"> <div>             Skid-tube <input type="checkbox"/><br/>             Machining <input type="checkbox"/><br/>             Thermoforming <input type="checkbox"/><br/>             Large Fab <input type="checkbox"/> </div> <div>             Cross tube <input type="checkbox"/><br/>             Small Fab <input type="checkbox"/><br/>             Finishing <input type="checkbox"/><br/>             Composite <input type="checkbox"/> </div> <div>             Water Jet <input type="checkbox"/><br/>             Prod. Eng. Coord. <input type="checkbox"/><br/>             Rec/Store/Packaging <input type="checkbox"/><br/>             Supplier <input type="checkbox"/> </div> <div>             Engineering <input type="checkbox"/><br/>             Quality <input type="checkbox"/><br/>             Other <input type="checkbox"/> </div> </div>   |  |  |                       |                                              |  |
| Date :   |  | Step #:   |  | QTY Effective :   |  |  | MRB (QSI042) Approval |                                              |  |
| Description Work Order Deviation   |  |   |  | Disposition   |  |  |                       | Completed By                                 |  |
|   |  |   |  |   |  |  |                       | Lead hand / Supervisor Approval Verification |  |
|   |  |   |  |   |  |  |                       | QC / QA Coordinator Approval                 |  |
|   |  |   |  |   |  |  |                       |                                              |  |
| <b>Root Cause</b><br><div style="display: flex; justify-content: space-between;"> <div>             Environment <input type="checkbox"/><br/>             Design <input type="checkbox"/><br/>             Doc/Data <input type="checkbox"/><br/>             Equip/Tooling <input type="checkbox"/><br/>             Handling/Pre <input type="checkbox"/><br/>             Material <input type="checkbox"/><br/>             Internal Transport <input type="checkbox"/><br/>             Tribal Knowledge <input type="checkbox"/><br/>             LOA <input type="checkbox"/><br/>             Substation <input type="checkbox"/><br/>             Past Expiry Date <input type="checkbox"/><br/>             Misidentified <input type="checkbox"/> </div> <div>             No Re-verification <input type="checkbox"/><br/>             Operator <input type="checkbox"/><br/>             Offset/Setup <input type="checkbox"/><br/>             Supplier <input type="checkbox"/><br/>             Training <input type="checkbox"/><br/>             Use for Testing <input type="checkbox"/><br/>             Poor Information <input type="checkbox"/><br/>             Rushing <input type="checkbox"/><br/>             Product Improvement <input type="checkbox"/><br/>             Process Improvement <input type="checkbox"/><br/>             Manufacturing Process <input type="checkbox"/><br/>             Past Due <input type="checkbox"/> </div> </div> |  | <b>FAULT CATEGORY</b><br><div style="display: flex; justify-content: space-between;"> <div>             Pressure/Forced <input type="checkbox"/><br/>             Bending <input type="checkbox"/><br/>             Centre Not Concentric <input type="checkbox"/><br/>             Cracks <input type="checkbox"/><br/>             Crimp/Kink/Ripple/Wave <input type="checkbox"/><br/>             Cuffs <input type="checkbox"/><br/>             Crushing <input type="checkbox"/><br/>             Heat Treat <input type="checkbox"/><br/>             Wave/Twist in Tube <input type="checkbox"/><br/>             Marks/Chatter <input type="checkbox"/> </div> <div>             Temperature/Cure <input type="checkbox"/><br/>             Set-up <input type="checkbox"/><br/>             BOM/Route <input type="checkbox"/><br/>             Broken/Damage/Defect <input type="checkbox"/><br/>             Inspection Incomplete/Unqualified <input type="checkbox"/><br/>             Contamination <input type="checkbox"/><br/>             Countersink <input type="checkbox"/><br/>             Cut Too Short <input type="checkbox"/><br/>             Instructions Incomplete/Unclear <input type="checkbox"/><br/>             Drill Holes <input type="checkbox"/> </div> </div> |  | <div style="display: flex; justify-content: space-between;"> <div>             Power Loss/Surge <input type="checkbox"/><br/>             Folio/Program <input type="checkbox"/><br/>             Grain <input type="checkbox"/><br/>             Weld <input type="checkbox"/><br/>             Wrong Stock Pulled <input type="checkbox"/><br/>             Out of Sequence <input type="checkbox"/><br/>             Off-set <input type="checkbox"/><br/>             Misabeled <input type="checkbox"/><br/>             Fit/Function <input type="checkbox"/><br/>             Misaligned/off center <input type="checkbox"/> </div> <div>             Positioned Wrong <input type="checkbox"/><br/>             Outside Dimensions <input type="checkbox"/><br/>             Over/Under tolerance <input type="checkbox"/><br/>             Part Incorrect <input type="checkbox"/><br/>             Part Lost/Missing <input type="checkbox"/><br/>             Part Moved <input type="checkbox"/><br/>             Drawing <input type="checkbox"/><br/>             Finish <input type="checkbox"/><br/>             Misread <input type="checkbox"/><br/>             Turning Sequence <input type="checkbox"/> </div> </div> |  |  |                       |                                              |  |
| OTHER : _____   |  |   |  |   |  |  |                       |                                              |  |



|                                                             |                                  |
|-------------------------------------------------------------|----------------------------------|
| <b>DART AEROSPACE LTD</b>                                   | <b>Work Order:</b> 158-706       |
| <b>Description:</b> Crosstube Assembly (AS350/355 High Aft) | <b>Part Number:</b> D350-748-241 |
| <b>Inspection Dwg:</b> D350-748-241 Rev: H                  | <b>Page 2 of 2</b>               |

### WALL THICKNESS MEASUREMENT

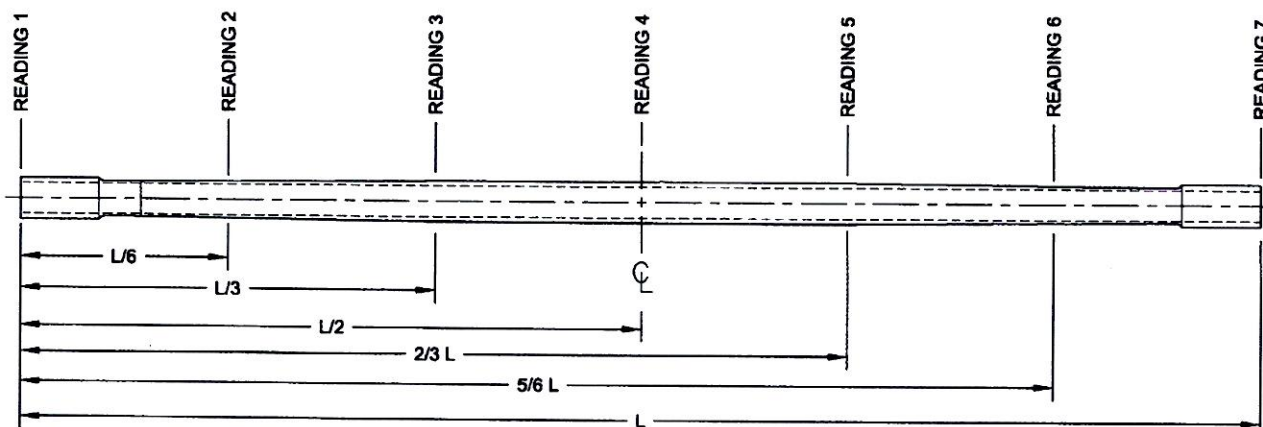

| Location               | WALL THICKNESS MEASUREMENT (IN) |     |     |     | Deviation<br>$\Delta w$<br>(max-min) | TOLERANCE |
|------------------------|---------------------------------|-----|-----|-----|--------------------------------------|-----------|
|                        | w1                              | w2  | w3  | w4  |                                      |           |
| READING 1<br>L= 0"     | 125                             | 136 | 129 | 122 | 0.014                                | 0.030"    |
| READING 2<br>L= 20.78  | 121                             | 117 | 113 | 116 | 0.008                                |           |
| READING 3<br>L= 41.56  | 151                             | 160 | 158 | 150 | 0.010                                |           |
| READING 4<br>L= 62.347 | 156                             | 150 | 156 | 162 | 0.012                                |           |
| READING 5<br>L= 83.91  | 162                             | 152 | 146 | 157 | 0.016                                |           |
| READING 6<br>L= 103.91 | 109                             | 122 | 122 | 110 | 0.013                                |           |
| READING 7<br>L= 124.70 | 125                             | 119 | 132 | 137 | 0.028                                |           |

#### Calibration Result

Actual Block Thickness: 100-200

Situscan 250 Measured Thickness: 100-200

|                     |                   |
|---------------------|-------------------|
| <b>Measured by:</b> | DAS<br>23<br>9-89 |
| <b>Date:</b>        | 17/4/27           |

|                    |                   |
|--------------------|-------------------|
| <b>Audited by:</b> | DAS<br>47<br>9-89 |
| <b>Date:</b>       | 17-05-08          |

|                              |  |
|------------------------------|--|
| <b>Preliminary Approval:</b> |  |
| <b>Date:</b>                 |  |

| Rev | Date     | Change                                       | Revised by | Approved |
|-----|----------|----------------------------------------------|------------|----------|
| C   | 12.06.04 | Wall thickness form added (P/O D350-748-201) | KJ         |          |
| D   | 13.02.27 | Dimension 5.25 was 4.26                      | KJ         |          |
| E   | 14.04.25 | 122.70 dimension revised to 124.70           | KJ         |          |
| F   | 15.04.14 | Dwg Rev updated                              | KJ         |          |
| G   | 15.09.09 | Tolerance updated for dimension 2.240        | KJ         |          |

### WORK ORDER NON-CONFORMANCE / UPDATE



QA Closed: \_\_\_\_\_ Date: \_\_\_\_\_

Work Order update only

| |
|---|
| Work Order: _____<br><br>Part No. _____<br><br>NCR No. _____   |                                                            |                                                | <b>DISPOSITION</b><br><br>Rework <input type="checkbox"/><br>Scrap <input type="checkbox"/><br>Use-as-is <input type="checkbox"/><br>Suspected Unapproved <input type="checkbox"/> |                                      | <b>AGAINST DEPARTMENT/PROCESS</b><br><br><table border="0"> <tr> <td>Skid-tube <input type="checkbox"/></td> <td>Cross tube <input type="checkbox"/></td> <td>Water Jet <input type="checkbox"/></td> <td>Engineering <input type="checkbox"/></td> </tr> <tr> <td>Machining <input type="checkbox"/></td> <td>Small Fab <input type="checkbox"/></td> <td>Prod. Eng. Coord. <input type="checkbox"/></td> <td>Quality <input type="checkbox"/></td> </tr> <tr> <td>Thermoforming <input type="checkbox"/></td> <td>Finishing <input type="checkbox"/></td> <td>Rec/Store/Packaging <input type="checkbox"/></td> <td>Other <input type="checkbox"/></td> </tr> <tr> <td>Large Fab <input type="checkbox"/></td> <td>Composite <input type="checkbox"/></td> <td>Supplier <input type="checkbox"/></td> <td></td> </tr> </table> |                                 |                                   |                                              |                                       |                                        |                                   | Skid-tube <input type="checkbox"/>    | Cross tube <input type="checkbox"/> | Water Jet <input type="checkbox"/> | Engineering <input type="checkbox"/>     | Machining <input type="checkbox"/>          | Small Fab <input type="checkbox"/>        | Prod. Eng. Coord. <input type="checkbox"/> | Quality <input type="checkbox"/> | Thermoforming <input type="checkbox"/> | Finishing <input type="checkbox"/>           | Rec/Store/Packaging <input type="checkbox"/> | Other <input type="checkbox"/>               | Large Fab <input type="checkbox"/>        | Composite <input type="checkbox"/>             | Supplier <input type="checkbox"/>      | |
| Skid-tube <input type="checkbox"/>   | Cross tube <input type="checkbox"/>                        | Water Jet <input type="checkbox"/>             | Engineering <input type="checkbox"/>   | |
| Machining <input type="checkbox"/>   | Small Fab <input type="checkbox"/>                         | Prod. Eng. Coord. <input type="checkbox"/>     | Quality <input type="checkbox"/>   | |
| Thermoforming <input type="checkbox"/>   | Finishing <input type="checkbox"/>                         | Rec/Store/Packaging <input type="checkbox"/>   | Other <input type="checkbox"/>   | |
| Large Fab <input type="checkbox"/>   | Composite <input type="checkbox"/>                         | Supplier <input type="checkbox"/>              | |
| Date :   |                                                            | Step #:                                        |   | QTY Effective :                      |   |                                 | MRB (QSI042) Approval             | |
| Description Work Order Deviation   |                                                            |                                                |   | Disposition                          |   |                                 |                                   | Completed By                                 | |
|   |                                                            |                                                |   |                                      |   |                                 |                                   | Lead hand / Supervisor Approval Verification | |
|   |                                                            |                                                |   |                                      |   |                                 |                                   | QC / QA Coordinator Approval                 | |
| |
| <b>Root Cause</b><br><table border="0"> <tr> <td>Environment <input type="checkbox"/></td> <td>No Re-verification <input type="checkbox"/></td> </tr> <tr> <td>Design <input type="checkbox"/></td> <td>Operator <input type="checkbox"/></td> </tr> <tr> <td>Doc/Data <input type="checkbox"/></td> <td>Offset/Setup <input type="checkbox"/></td> </tr> <tr> <td>Equip/Tooling <input type="checkbox"/></td> <td>Supplier <input type="checkbox"/></td> </tr> <tr> <td>Handling/Pre <input type="checkbox"/></td> <td>Training <input type="checkbox"/></td> </tr> <tr> <td>Material <input type="checkbox"/></td> <td>Use for Testing <input type="checkbox"/></td> </tr> <tr> <td>Internal Transport <input type="checkbox"/></td> <td>Poor Information <input type="checkbox"/></td> </tr> <tr> <td>Tribal Knowledge <input type="checkbox"/></td> <td>Rushing <input type="checkbox"/></td> </tr> <tr> <td>LOA <input type="checkbox"/></td> <td>Product Improvement <input type="checkbox"/></td> </tr> <tr> <td>Substation <input type="checkbox"/></td> <td>Process Improvement <input type="checkbox"/></td> </tr> <tr> <td>Past Expiry Date <input type="checkbox"/></td> <td>Manufacturing Process <input type="checkbox"/></td> </tr> <tr> <td>Misidentified <input type="checkbox"/></td> <td>Past Due <input type="checkbox"/></td> </tr> </table> |                                                            |                                                |   | Environment <input type="checkbox"/> | No Re-verification <input type="checkbox"/>   | Design <input type="checkbox"/> | Operator <input type="checkbox"/> | Doc/Data <input type="checkbox"/>            | Offset/Setup <input type="checkbox"/> | Equip/Tooling <input type="checkbox"/> | Supplier <input type="checkbox"/> | Handling/Pre <input type="checkbox"/> | Training <input type="checkbox"/>   | Material <input type="checkbox"/>  | Use for Testing <input type="checkbox"/> | Internal Transport <input type="checkbox"/> | Poor Information <input type="checkbox"/> | Tribal Knowledge <input type="checkbox"/>  | Rushing <input type="checkbox"/> | LOA <input type="checkbox"/>           | Product Improvement <input type="checkbox"/> | Substation <input type="checkbox"/>          | Process Improvement <input type="checkbox"/> | Past Expiry Date <input type="checkbox"/> | Manufacturing Process <input type="checkbox"/> | Misidentified <input type="checkbox"/> | Past Due <input type="checkbox"/> | <b>FAULT CATEGORY</b><br><table border="0"> <tr> <td>Pressure/Forced <input type="checkbox"/></td> <td>Temperature/Cure <input type="checkbox"/></td> <td>Power Loss/Surge <input type="checkbox"/></td> <td>Positioned Wrong <input type="checkbox"/></td> </tr> <tr> <td>Bending <input type="checkbox"/></td> <td>Set-up <input type="checkbox"/></td> <td>Folio/Program <input type="checkbox"/></td> <td>Outside Dimensions <input type="checkbox"/></td> </tr> <tr> <td>Centre Not Concentric <input type="checkbox"/></td> <td>BOM/Route <input type="checkbox"/></td> <td>Grain <input type="checkbox"/></td> <td>Over/Under tolerance <input type="checkbox"/></td> </tr> <tr> <td>Cracks <input type="checkbox"/></td> <td>Broken/Damage/Defect <input type="checkbox"/></td> <td>Weld <input type="checkbox"/></td> <td>Part Incorrect <input type="checkbox"/></td> </tr> <tr> <td>Crimp/Kink/Ripple/Wave <input type="checkbox"/></td> <td>Inspection Incomplete/Unqualified <input type="checkbox"/></td> <td>Wrong Stock Pulled <input type="checkbox"/></td> <td>Part Lost/Missing <input type="checkbox"/></td> </tr> <tr> <td>Cuffs <input type="checkbox"/></td> <td>Contamination <input type="checkbox"/></td> <td>Out of Sequence <input type="checkbox"/></td> <td>Part Moved <input type="checkbox"/></td> </tr> <tr> <td>Crushing <input type="checkbox"/></td> <td>Countersink <input type="checkbox"/></td> <td>Off-set <input type="checkbox"/></td> <td>Drawing <input type="checkbox"/></td> </tr> <tr> <td>Heat Treat <input type="checkbox"/></td> <td>Cut Too Short <input type="checkbox"/></td> <td>Mislabeled <input type="checkbox"/></td> <td>Finish <input type="checkbox"/></td> </tr> <tr> <td>Wave/Twist in Tube <input type="checkbox"/></td> <td>Instructions Incomplete/Unclear <input type="checkbox"/></td> <td>Fit/Function <input type="checkbox"/></td> <td>Misread <input type="checkbox"/></td> </tr> <tr> <td>Marks/Chatter <input type="checkbox"/></td> <td>Drill Holes <input type="checkbox"/></td> <td>Misaligned/off center <input type="checkbox"/></td> <td>Turning Sequence <input type="checkbox"/></td> </tr> </table> |  |  |  |  |  | Pressure/Forced <input type="checkbox"/> | Temperature/Cure <input type="checkbox"/> | Power Loss/Surge <input type="checkbox"/> | Positioned Wrong <input type="checkbox"/> | Bending <input type="checkbox"/> | Set-up <input type="checkbox"/> | Folio/Program <input type="checkbox"/> | Outside Dimensions <input type="checkbox"/> | Centre Not Concentric <input type="checkbox"/> | BOM/Route <input type="checkbox"/> | Grain <input type="checkbox"/> | Over/Under tolerance <input type="checkbox"/> | Cracks <input type="checkbox"/> | Broken/Damage/Defect <input type="checkbox"/> | Weld <input type="checkbox"/> | Part Incorrect <input type="checkbox"/> | Crimp/Kink/Ripple/Wave <input type="checkbox"/> | Inspection Incomplete/Unqualified <input type="checkbox"/> | Wrong Stock Pulled <input type="checkbox"/> | Part Lost/Missing <input type="checkbox"/> | Cuffs <input type="checkbox"/> | Contamination <input type="checkbox"/> | Out of Sequence <input type="checkbox"/> | Part Moved <input type="checkbox"/> | Crushing <input type="checkbox"/> | Countersink <input type="checkbox"/> | Off-set <input type="checkbox"/> | Drawing <input type="checkbox"/> | Heat Treat <input type="checkbox"/> | Cut Too Short <input type="checkbox"/> | Mislabeled <input type="checkbox"/> | Finish <input type="checkbox"/> | Wave/Twist in Tube <input type="checkbox"/> | Instructions Incomplete/Unclear <input type="checkbox"/> | Fit/Function <input type="checkbox"/> | Misread <input type="checkbox"/> | Marks/Chatter <input type="checkbox"/> | Drill Holes <input type="checkbox"/> | Misaligned/off center <input type="checkbox"/> | Turning Sequence <input type="checkbox"/> |
| Environment <input type="checkbox"/>   | No Re-verification <input type="checkbox"/>                | |
| Design <input type="checkbox"/>   | Operator <input type="checkbox"/>                          | |
| Doc/Data <input type="checkbox"/>   | Offset/Setup <input type="checkbox"/>                      | |
| Equip/Tooling <input type="checkbox"/>   | Supplier <input type="checkbox"/>                          | |
| Handling/Pre <input type="checkbox"/>   | Training <input type="checkbox"/>                          | |
| Material <input type="checkbox"/>   | Use for Testing <input type="checkbox"/>                   | |
| Internal Transport <input type="checkbox"/>   | Poor Information <input type="checkbox"/>                  | |
| Tribal Knowledge <input type="checkbox"/>   | Rushing <input type="checkbox"/>                           | |
| LOA <input type="checkbox"/>   | Product Improvement <input type="checkbox"/>               | |
| Substation <input type="checkbox"/>   | Process Improvement <input type="checkbox"/>               | |
| Past Expiry Date <input type="checkbox"/>   | Manufacturing Process <input type="checkbox"/>             | |
| Misidentified <input type="checkbox"/>   | Past Due <input type="checkbox"/>                          | |
| Pressure/Forced <input type="checkbox"/>   | Temperature/Cure <input type="checkbox"/>                  | Power Loss/Surge <input type="checkbox"/>      | Positioned Wrong <input type="checkbox"/>   | |
| Bending <input type="checkbox"/>   | Set-up <input type="checkbox"/>                            | Folio/Program <input type="checkbox"/>         | Outside Dimensions <input type="checkbox"/>   | |
| Centre Not Concentric <input type="checkbox"/>   | BOM/Route <input type="checkbox"/>                         | Grain <input type="checkbox"/>                 | Over/Under tolerance <input type="checkbox"/>   | |
| Cracks <input type="checkbox"/>   | Broken/Damage/Defect <input type="checkbox"/>              | Weld <input type="checkbox"/>                  | Part Incorrect <input type="checkbox"/>   | |
| Crimp/Kink/Ripple/Wave <input type="checkbox"/>   | Inspection Incomplete/Unqualified <input type="checkbox"/> | Wrong Stock Pulled <input type="checkbox"/>    | Part Lost/Missing <input type="checkbox"/>   | |
| Cuffs <input type="checkbox"/>   | Contamination <input type="checkbox"/>                     | Out of Sequence <input type="checkbox"/>       | Part Moved <input type="checkbox"/>   | |
| Crushing <input type="checkbox"/>   | Countersink <input type="checkbox"/>                       | Off-set <input type="checkbox"/>               | Drawing <input type="checkbox"/>   | |
| Heat Treat <input type="checkbox"/>   | Cut Too Short <input type="checkbox"/>                     | Mislabeled <input type="checkbox"/>            | Finish <input type="checkbox"/>   | |
| Wave/Twist in Tube <input type="checkbox"/>   | Instructions Incomplete/Unclear <input type="checkbox"/>   | Fit/Function <input type="checkbox"/>          | Misread <input type="checkbox"/>   | |
| Marks/Chatter <input type="checkbox"/>   | Drill Holes <input type="checkbox"/>                       | Misaligned/off center <input type="checkbox"/> | Turning Sequence <input type="checkbox"/>   | |
| OTHER :   | |



Dart Aerospace Ltd.  
1270 Aberdeen Street  
Hawkesbury, ON K6A 1K7  
Tel: 613 632 9577  
Fax: 613 632 1053

## PURCHASE ORDER

Purchase Order ID **PO36281**

Purchase Order Date 5/11/2017

PO Print Date 5/11/2017

Page Number 6 of 11

**Order From :**

METLAB  
1000 E. MERMAID LANE  
WYNDMOOR, PA 19038  
USA

VU-MET001

**Ship To :** DART AEROSPACE LTD  
1270 ABERDEEN  
HAWKESBURY, ON K6A 1K7  
CANADA

**Contact Name**

**Vendor Phone**

215-233-2600

**Ship To Contact**

**Ship To Phone**

**Ship Via:**

**Ship Acct:**

Journey Freight ppd

**Buyer**

Chantal Lavoie

**Customer POID**

**Customer Tax #**

10127-2607

**Terms**

Net 30

**Currency**

USD

**FOB**

FCA - (Free Carrier)

|    |        |                              |                  |      |          |          |
|----|--------|------------------------------|------------------|------|----------|----------|
| 15 | 158704 | D350-748-241TRN<br>CROSSTUBE | 5/30/2017        | 1.00 | \$205.00 | \$205.00 |
|    |        | HEAT TREAT SAME AS ABOVE     | Yes<br>5/30/2017 |      |          |          |

**Line Total:** \$205.00

|   |        |                              |                  |      |          |          |
|---|--------|------------------------------|------------------|------|----------|----------|
| 6 | 158705 | D350-748-241TRN<br>CROSSTUBE | 5/30/2017        | 1.00 | \$205.00 | \$205.00 |
|   |        | HEAT TREAT SAME AS ABOVE     | Yes<br>5/30/2017 |      |          |          |

**Line Total:** \$205.00

|        |                              |                  |      |          |          |
|--------|------------------------------|------------------|------|----------|----------|
| 158706 | D350-748-241TRN<br>CROSSTUBE | 5/30/2017        | 1.00 | \$205.00 | \$205.00 |
|        | HEAT TREAT SAME AS ABOVE     | Yes<br>5/30/2017 |      |          |          |

**Line Total:** \$205.00

DAS  
26  
9-89

JUN 07 2017

Note:

5/11/2017



# Packing List

Sales Order Number:

96355

Sales Order Date

May 17, 2017

Page:

1

**METLAB****1000 E. MERMAID LANE****WYNDMOOR, PA 19038**

Voice: 215-233-2600

Fax: 215-233-5653

Sold To:

DART AEROSPACE  
1270 ABERDEEN STREET  
HAWKESBURY, ON K6A 1K7  
CANADA

Ship To:

DART AEROSPACE  
1270 ABERDEEN STREET  
HAWKESBURY, ON K6A 1K7  
CANADA

| Customer ID   | PO Number | Payment Terms |
|---------------|-----------|---------------|
| DARA          | PO36281   | Net 30 Days   |
| Ship Via      | Process   |               |
| CALL CUSTOMER | HT        |               |

| Quantity | Item   | Description   | Total Shipped | This Shipment |
|----------|--------|---|---------------|---------------|
| 12.00 ✓  |        | 12 PCS. ✓<br>CROSSTUBES<br>ITEM# D350-748-141TRN ✓   |               |               |
| 13.00    |        | 13 PCS.<br>CROSSTUBE<br>D350-748-241TRN   |               |               |
|          |        | HEAT TREAT TO MIN 180 KSI, PER MIL-T-6736<br>OR AMS 2759-1C<br>SANDBLAST AFTER HEAT TREAT<br>CHECK STRAIGHTNESS, STRAIGHT<br>WITHIN 1/8" PER DWG<br>1,116 POUNDS TOTAL |               |               |
| 1.00     | CERT ✓ |   |               |               |

8017-67

COMMENTS

SHIPPED BY, SIGNATURE  
METLAB

DATE

RECEIVED BY, SIGNATURE  
DART AEROSPACE

DATE



1000 E. Mermaid La., Wyndmoor (Phila.) PA 19038-8093  
Tel. (215) 233-2600 Fax (215) 233-5653

## Certification

Amended 6-08-17 to include D350-748-241TRN Cross Tubes.

### SOLD

Dart Aerospace, LTD  
1270 Aberdeen Street  
Hawkesbury, ON K6A 1K7

June 1, 2017

---

|                           |   |
|---------------------------|---|
| <b>Metlab Shop Order:</b> | 96355   |
| <b>Purchase Order:</b>    | PO36281   |
| <b>Description:</b>       | D350-748-141TRN Cross Tube                                                                                                |
| <b>Part Numbers:</b>      | B158695; B158696; B158697; B158698; B158699; B158700;<br>B158701; B158716; B158717; B158718; B158719; B158720             |
| <b>Description:</b>       | D350-748-241TRN Cross Tube                                                                                                |
| <b>Part Numbers:</b>      | B158704; B158705; B158706; B158707; B158708; B158709;<br>B158721; B158722; B158723; B158724; B158725; B158702;<br>B158703 |
| <b>Quantity:</b>          | 25 Pieces   |
| <b>Weight:</b>            | 1,116 Pounds   |
| <b>Material:</b>          | 4130 Alloy Steel   |
| <b>Specifications:</b>    | Harden and temper to 180 KSI minimum ultimate tensile strength (40<br>HRC surface hardness) per AMS-2759-1C.              |

---

This is to certify that the above parts were processed as indicated above and conform to the specification requirements.

### Results:

Surface Hardness: 42-43 HRC

METLAB   
Quality Representative Rachel Piccari

MERCURY CONTAMINATION: During the heat treating process, testing and inspections, the product did not come in direct contact with mercury or any of its compounds nor with any mercury containing device.



Heat Treating and Metallurgical Consulting